


Sheet D-3 (Top)

Sheet D-3 (Bottom)

Sheet D-4 (Top)

Sheet D-4 (Bottom)

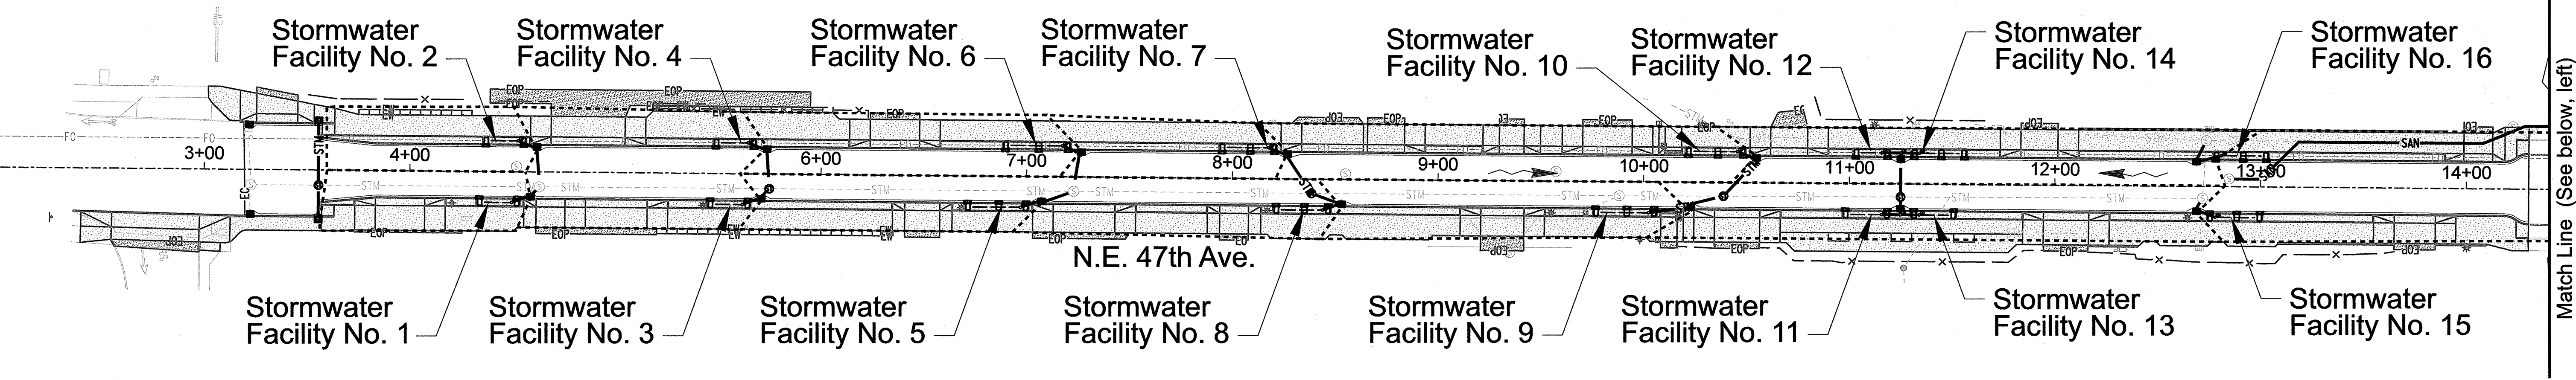


Sheet D-5

Sheet D-6

Sheet D-7


Sheet D-8

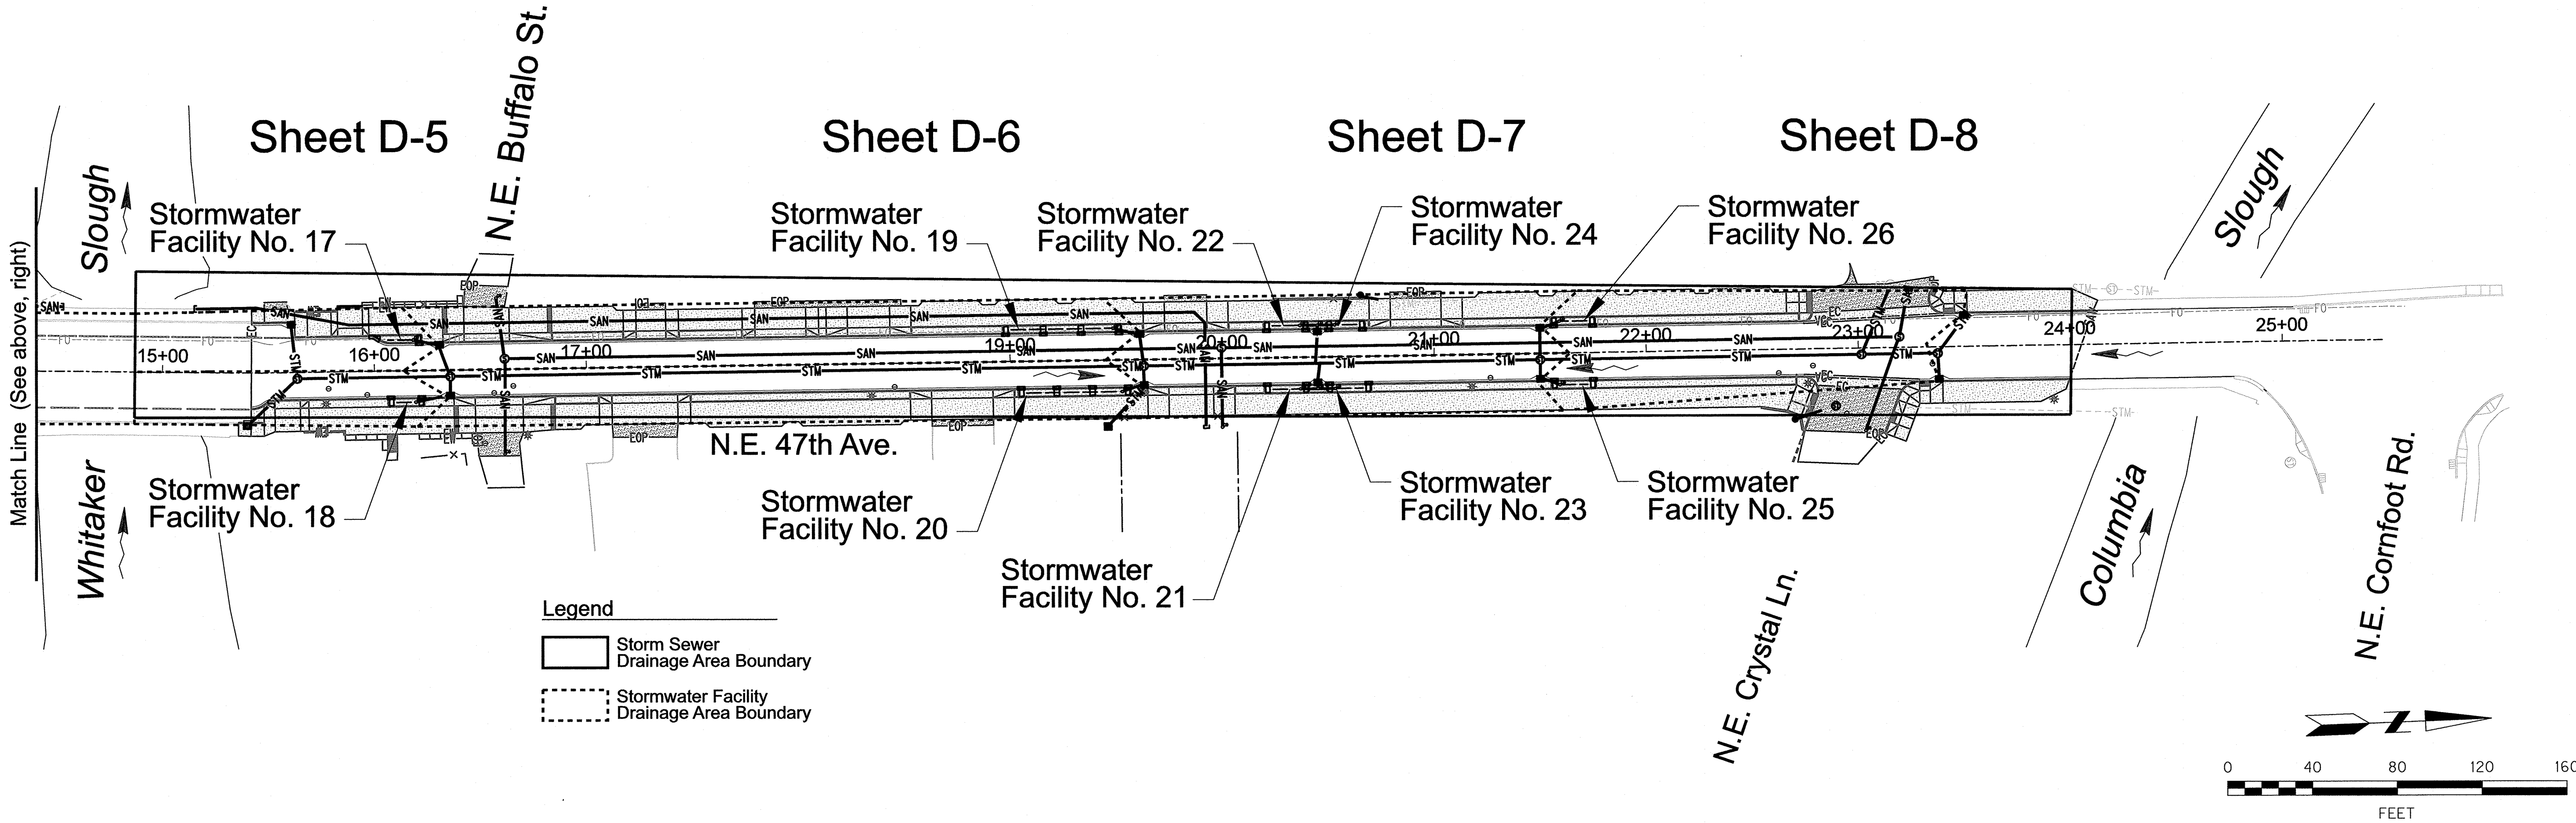

Plot Date: 5/8/2019 10:51:33 AM Filename: \\pdrmt\grs\cds\il\Design\T00539 - NE 47th Ave LID - Columbia Blvd - Cornfoot Rd\CAD\PLAN\SHEETS\SH D-01\STORMWATER OVERVIEW\LOT_SHT_D-01.dgn

NO.	DATE	DESCRIPTION	REVISION

DESIGNED BY R. Corti	DATE APPROVED April 2019
CAD BY C. Shearer	PROGRAM MGR. J. Dvorak
CHECKED BY D. Nunamaker	CONSTR. MGR. L. Moorhead
DESIGN MGR. M. Gualotunia	

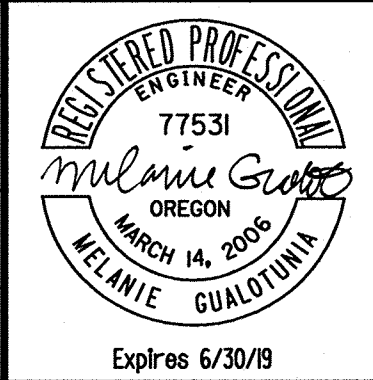

APPROVAL:
W. Ryan 5/15/19
CHIEF ENGINEER

CITY OF PORTLAND, OREGON
BUREAU OF ENVIRONMENTAL SERVICES
NICK FISH
COMMISSIONER
WILLIAM F. RYAN, P.E.
CHIEF ENGINEER



N.E. 47th Ave. N.E. Columbia Blvd. - N.E. Cornfoot Rd.
Stormwater Overview

1/4 SECTION 2841, 2842 2941, 2942
PROJECT NO. PBOT T00539 BES E10853
SHEET NO. D-1

Plot Date: 5/8/2019 10:52:25 AM Filename: \\dotm\gr\peds\il\Design\T00539 - NE 47th Ave LID - Columbia Blvd - Cornfoot Rd\CAD\PLAN SHEETS\SHIT D-02 STORMWATER FACILITY TABLE\PLOT_SHT_D-02.dgn

Stormwater Facilities Table


Stormwater Facility #	Sheet No.	Facility Type	Length (feet)	Alignment	Inside Facility Start Station	Inside Facility End Station	Concrete Inlet Ctrline Station	Concrete Checkdam Ctrline Station	Facility Width (ft)	Facility Area (sf)	Pay Area (sf)	R/W Drainage Area (sf)	Rock Gallery
1	D-3	Stormwater Planter	20.00	"47"	4+33.07	4+53.07	4+33.82 4+52.32	NA	3.00	60	74	2,900	Yes
2	D-3	Stormwater Planter	20.00	"47"	4+36.06	4+56.06	4+36.81 4+55.31	NA	3.00	60	74	2,900	Yes
3	D-3	Stormwater Planter	20.00	"47"	5+45.33	5+65.33	5+46.08 5+64.58	NA	3.00	60	74	2,900	Yes
4	D-3	Stormwater Planter	20.00	"47"	5+48.00	5+68.00	5+48.75 5+67.25	NA	3.00	60	74	2,900	Yes
5	D-3	Stormwater Planter	30.00	"47"	6+70.62	7+00.62	6+71.37 6+85.62 6+99.87	NA	3.00	90	109	4,350	Yes
6	D-3	Stormwater Planter	32.00	"47"	6+88.88	7+20.88	6+89.63 7+04.88 7+20.13	NA	3.00	96	116	4,640	Yes
7	D-3	Stormwater Planter	27.00	"47"	7+94.08	8+21.08	7+94.83 8+07.58 8+20.33	NA	3.00	81	98	3,915	Yes
8	D-3	Stormwater Planter	27.00	"47"	8+20.55	8+47.55	8+21.30 8+34.05 8+46.80	NA	3.00	81	98	3,915	Yes
9	D-4	Stormwater Planter	30.00	"47"	9+76.00	10+06.00	9+76.75 9+91.00 10+05.25	NA	3.00	90	109	4,350	Yes
10	D-4	Stormwater Planter	28.35	"47"	10+20.75	10+49.10	10+21.50 10+34.93 10+48.35	NA	3.00	85	103	4,111	Yes
11	D-4	Stormwater Planter	22.00	"47"	10+97.32	11+19.32	10+98.07 11+18.57	NA	3.00	66	81	3,190	Yes
12	D-4	Stormwater Planter	17.00	"47"	11+02.33	11+19.33	11+03.08 11+18.58	NA	3.00	51	63	2,465	Yes
13	D-4	Stormwater Planter	21.00	"47"	11+30.68	11+51.68	11+31.43 11+50.93	NA	3.00	63	77	3,045	Yes
14	D-4	Stormwater Planter	26.00	"47"	11+30.68	11+56.68	11+31.43 11+43.68 11+55.93	NA	3.00	78	95	3,770	Yes
15	D-4	Stormwater Planter	26.00	"47"	12+74.55	13+00.55	12+75.30 12+87.55 12+99.80	NA	3.00	78	95	3,770	Yes
16	D-4	Stormwater Planter	26.00	"47"	12+77.44	13+03.44	12+78.19 12+90.44 13+02.69	NA	3.00	78	95	3,770	Yes
17	D-5	Stormwater Planter	19.17	"47"	16+02.93	16+22.10	16+03.68 16+21.35	NA	3.00	57	82	2,755	Yes
18	D-5	Stormwater Planter	16.00	"47"	16+06.92	16+22.92	16+07.67 16+22.17	NA	3.00	48	60	2,320	Yes
19	D-6	Stormwater Planter	55.00	"47"	18+97.26	19+52.26	18+98.01 19+15.59 19+33.93 19+51.51	NA	3.00	165	196	7,975	Yes
20	D-6	Stormwater Planter	52.00	"47"	19+04.26	19+56.26	19+05.01 19+21.59 19+38.93 19+55.51	NA	3.00	156	186	7,540	Yes
21	D-7	Stormwater Planter	20.00	"47"	20+20.32	20+40.32	20+21.07 20+39.57	NA	3.00	60	74	2,900	Yes
22	D-7	Stormwater Planter	20.00	"47"	20+20.32	20+40.32	20+21.07 20+39.57	NA	3.00	60	74	2,900	Yes
23	D-7	Stormwater Planter	20.00	"47"	20+49.68	20+69.68	20+50.43 20+68.93	NA	3.00	60	74	2,900	Yes
24	D-7	Stormwater Planter	17.41	"47"	20+49.68	20+67.09	20+50.43 20+66.34	NA	3.00	52	64	2,524	Yes
25	D-7	Stormwater Planter	20.00	"47"	21+55.68	21+75.68	21+56.43 21+74.93	NA	3.00	60	74	2,900	Yes
26	D-7	Stormwater Planter	20.00	"47"	21+55.68	21+75.68	21+56.43 21+74.93	NA	3.00	60	74	2,900	Yes

DRAINAGE CRITERIA

Pollution reduction (TSS removal) is provided per the 2016 Stormwater Management Manual. Overflow from stormwater facilities will discharge to existing and new storm sewer systems that lead directly to the Whitaker and Columbia sloughs.

NO.	DATE	DESCRIPTION	APPD.
		REVISION	

DESIGNED BY	DATE APPROVED
R. Corti	April 2019
CAD BY	PROGRAM MGR.
C. Shearer	J. Dvorak
CHECKED BY	CONSTR. MGR.
D. Nunamaker	L. Moorhead
DESIGN MGR.	
M. Gualotunia	

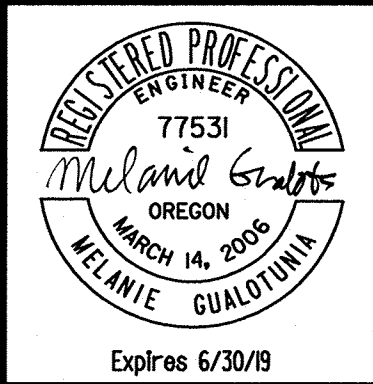

APPROVAL:	
 5/15/19	
CHIEF ENGINEER	REG. PROF. ENGR. NO. 16301PE



CITY OF PORTLAND, OREGON	
BUREAU OF ENVIRONMENTAL SERVICES	
NICK FISH	COMMISSIONER
WILLIAM F. RYAN, P.E.	CHIEF ENGINEER




N.E. 47th Ave: N.E. Columbia Blvd. - N.E. Cornfoot Rd.
Stormwater Facilities Table

1/4 SECTION
2841,2842 2841,2842
PROJECT NO. PBOT T00539 BES E10853
SHEET NO. D-2

Plot Date: 5/8/2019 10:53:47 AM Filename: \\p0dotm\grps\eds\l\Design\T00539 - NE 47th Ave LID - Columbia Blvd - Cornfoot Rd\CAD\PLAN\SHEETS\SH D-04 STORMWATER PLAN\LOT_SHT D-04.dgn

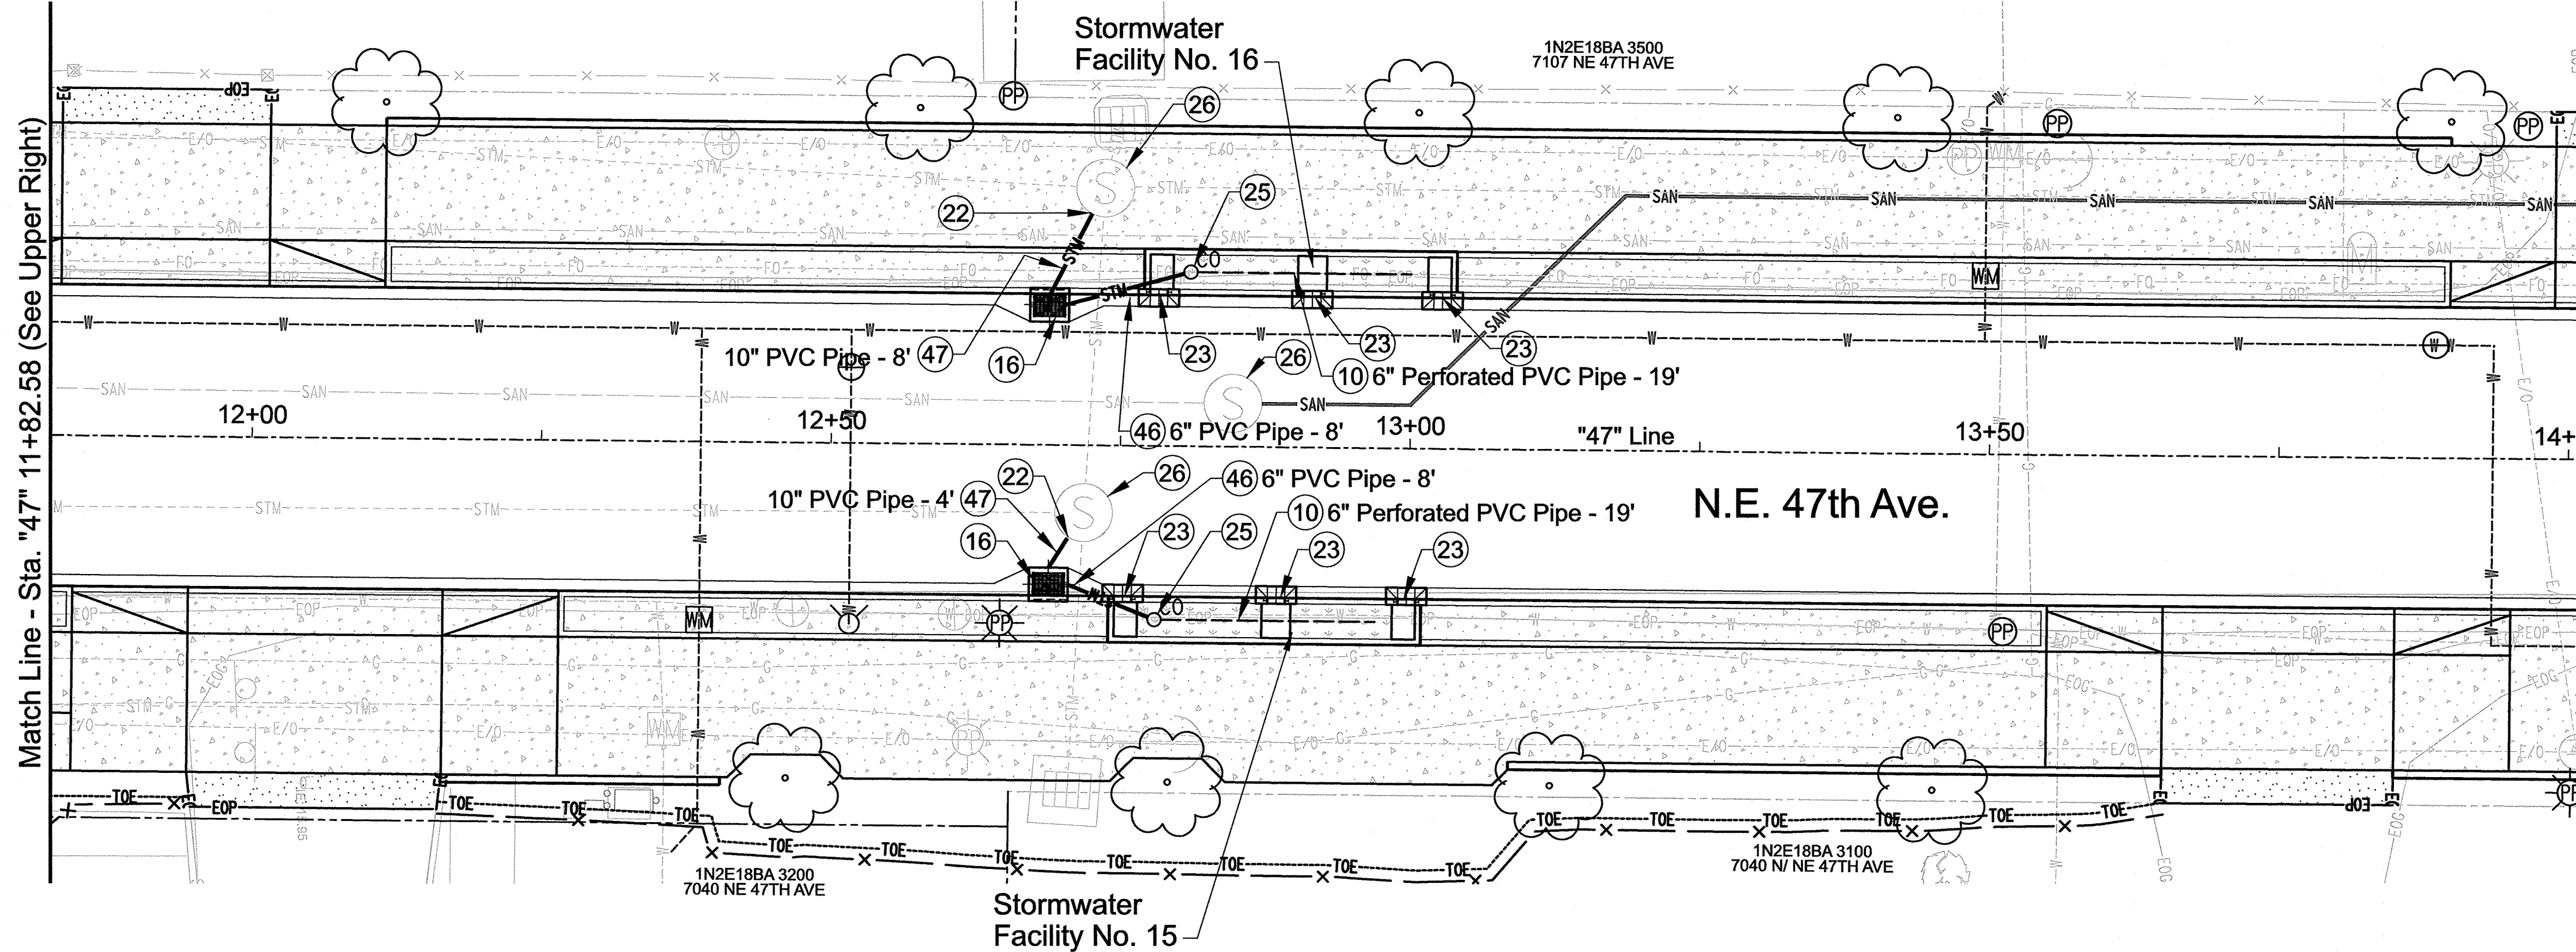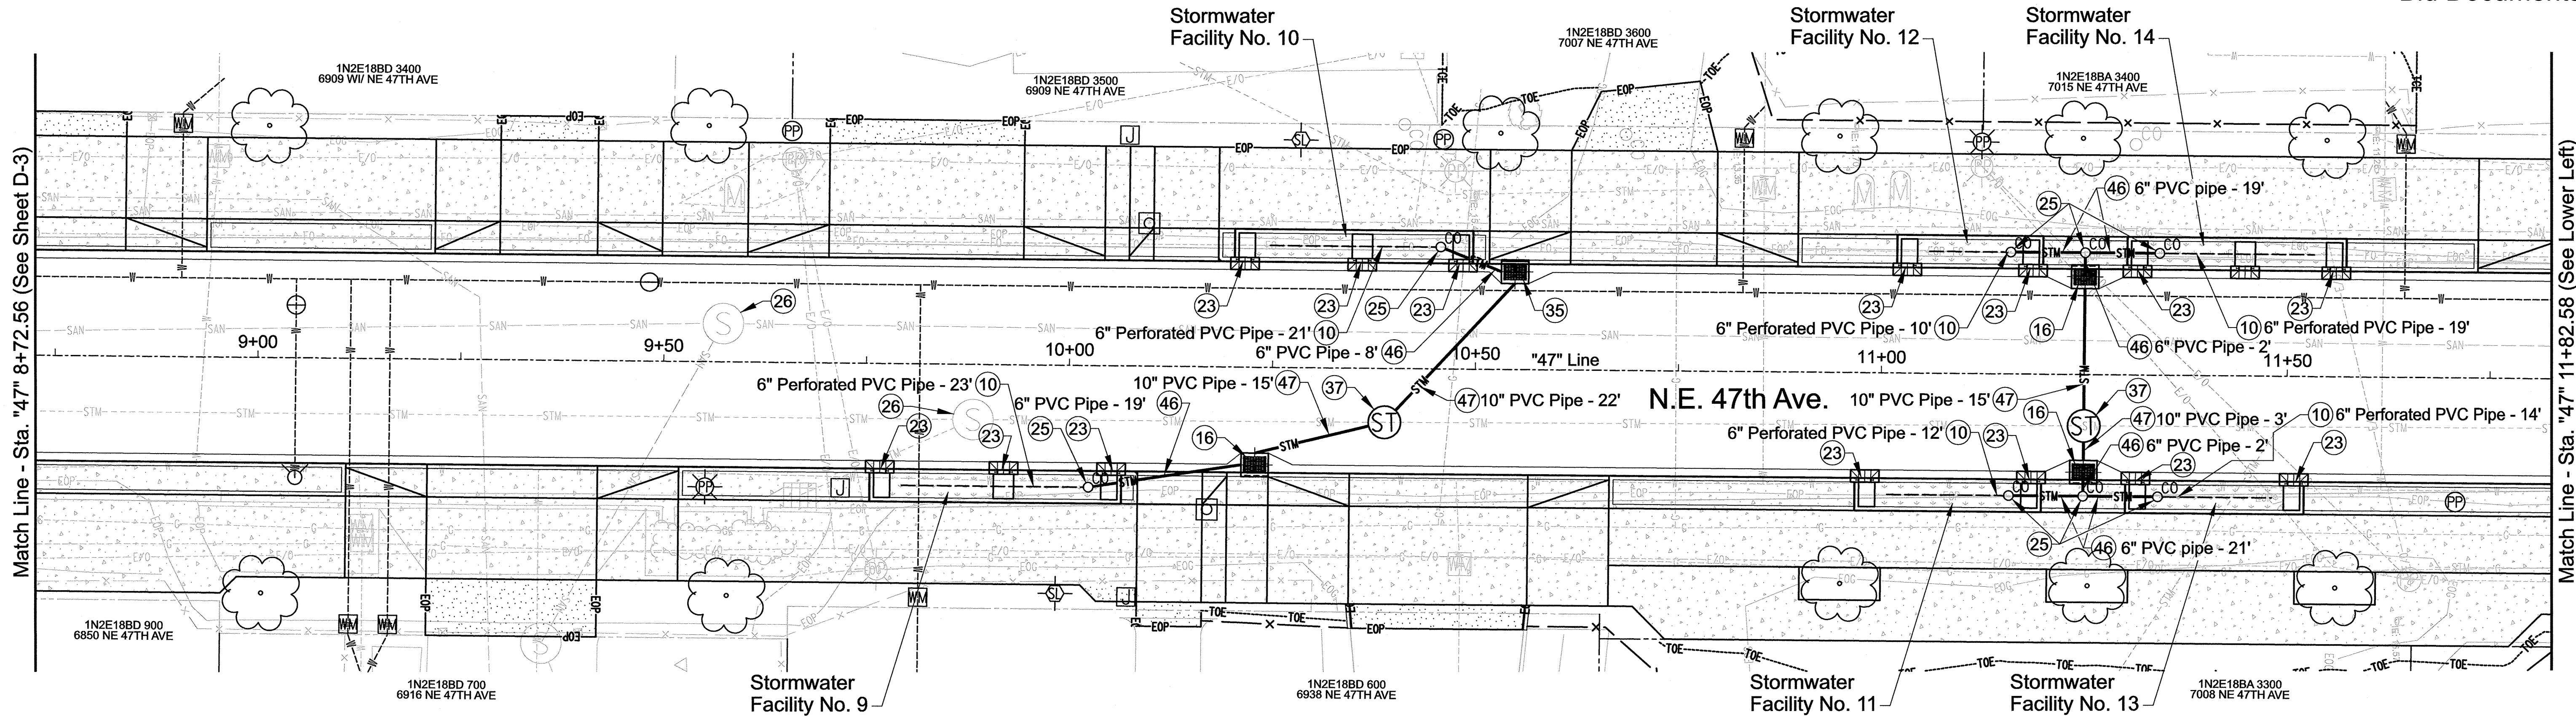


- Construction Notes
- 10 Install 6" perforated PVC pipe - 140'. See Detail "B" on Sht. D-9.
 - 16 Construct Type "CG-1" inlet - 5. See Std. Drg. No. RD366.
 - 22 Connect pipe to existing manhole - 2.
 - 23 Construct concrete inlet, type Metal - 21. See Detail "C" on Sht. D-9.
 - 25 Install cleanout - 10. See Detail "A" on Sht. D-9.
 - 26 Adjust manhole - 5.
 - 35 Construct Type "G-1" inlet - 1. See Std. Drg. No. RD364.
 - 37 Construct 48" Manhole over existing sewer - 2. See Std. Drg. No. P-150.
 - 46 Install 6" PVC pipe - 87'.
 - 47 Install 10" PVC pipe - 67'.

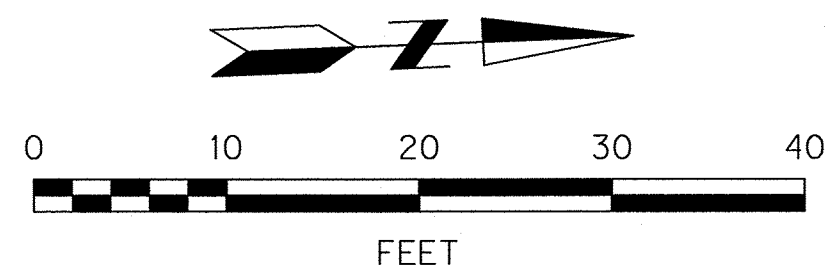

NO.	DATE	DESCRIPTION	APPD.
REVISION			



PORTLAND BUREAU OF TRANSPORTATION

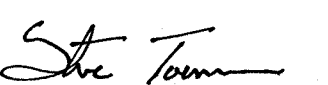

Steve Towner
CITY ENGINEER

5/20/19

REG. PROF. ENGR. NO. 51538PE DATE

DESIGNED BY R. Corti	DATE APPROVED April 2019
CAD BY C. Shearer	PROGRAM MGR. J. Dvorak
CHECKED BY D. Nunamaker	CONSTR. MGR. L. Moorhead
DESIGN MGR. M. Gualotunia	



APPROVAL:



William F. Ryan 5/15/19
CHIEF ENGINEER

REG. PROF. ENGR. NO. 16301PE

CITY OF PORTLAND, OREGON

BUREAU OF ENVIRONMENTAL SERVICES

NICK FISH
COMMISSIONER

WILLIAM F. RYAN, P.E.
CHIEF ENGINEER



N.E. 47th Ave: N.E. Columbia Blvd. - N.E. Cornfoot Rd.

Stormwater Plan


1/4 SECTION
2841,2842
2941,2942

PROJECT NO.
PBOT T00539
BES E10853

SHEET NO.
D-4




Scale: 1" = 2' Vert.
1" = 10' Horiz.

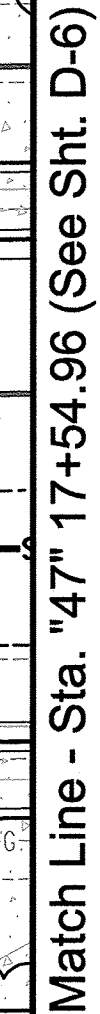

-
- A graphic scale bar labeled "FEET" with markings at 0, 10, 20, 30, and 40. The bar is divided into alternating black and white segments. Above the bar is a north arrow pointing towards the top right.

NO.	DATE	DESCRIPTION	APPRO.
REVISION			

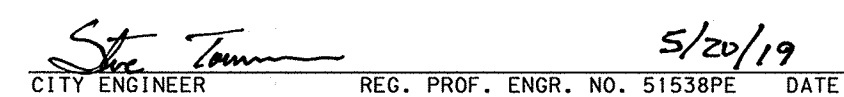

DESIGNED BY <i>R. Corti</i>	DATE APPROVED <i>April 2019</i>
CAD BY <i>C. Shearer</i>	PROGRAM MGR. <i>J. Dvorak</i>
CHECKED BY <i>D. Nunamaker</i>	CONSTR. MGR. <i>L. Moorhead</i>
DESIGN MGR. <i>M. Gualotunia</i>	




Walter F. Ryan 5/15/19
CHIEF ENGINEER REG. PROF. ENGR. NO. 16301PE

Stormwater Plan and Profile


74 SECTION
2841, 2842
2941, 2942

PROJECT NO.
PBOT T00539
BES E10853


SHEET NO.
D-5

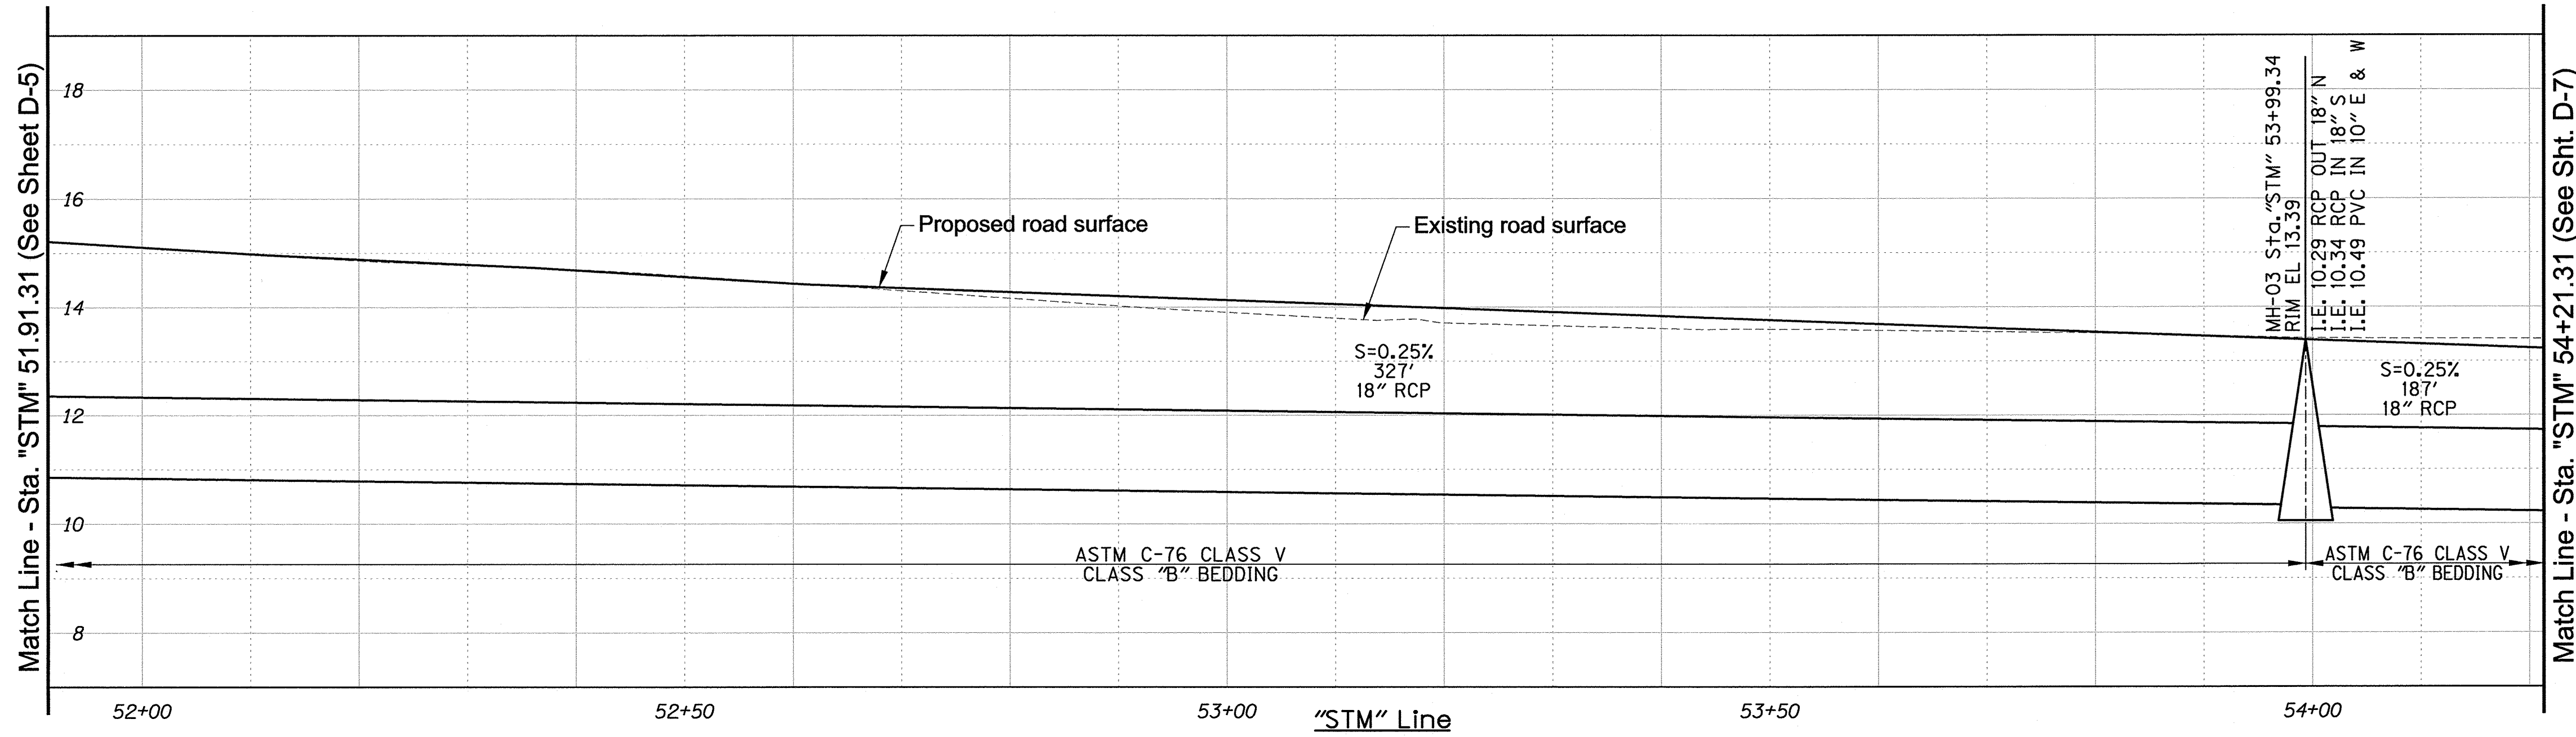

Profile
Scale: 1" = 2' Vert.
1" = 10' Horiz.

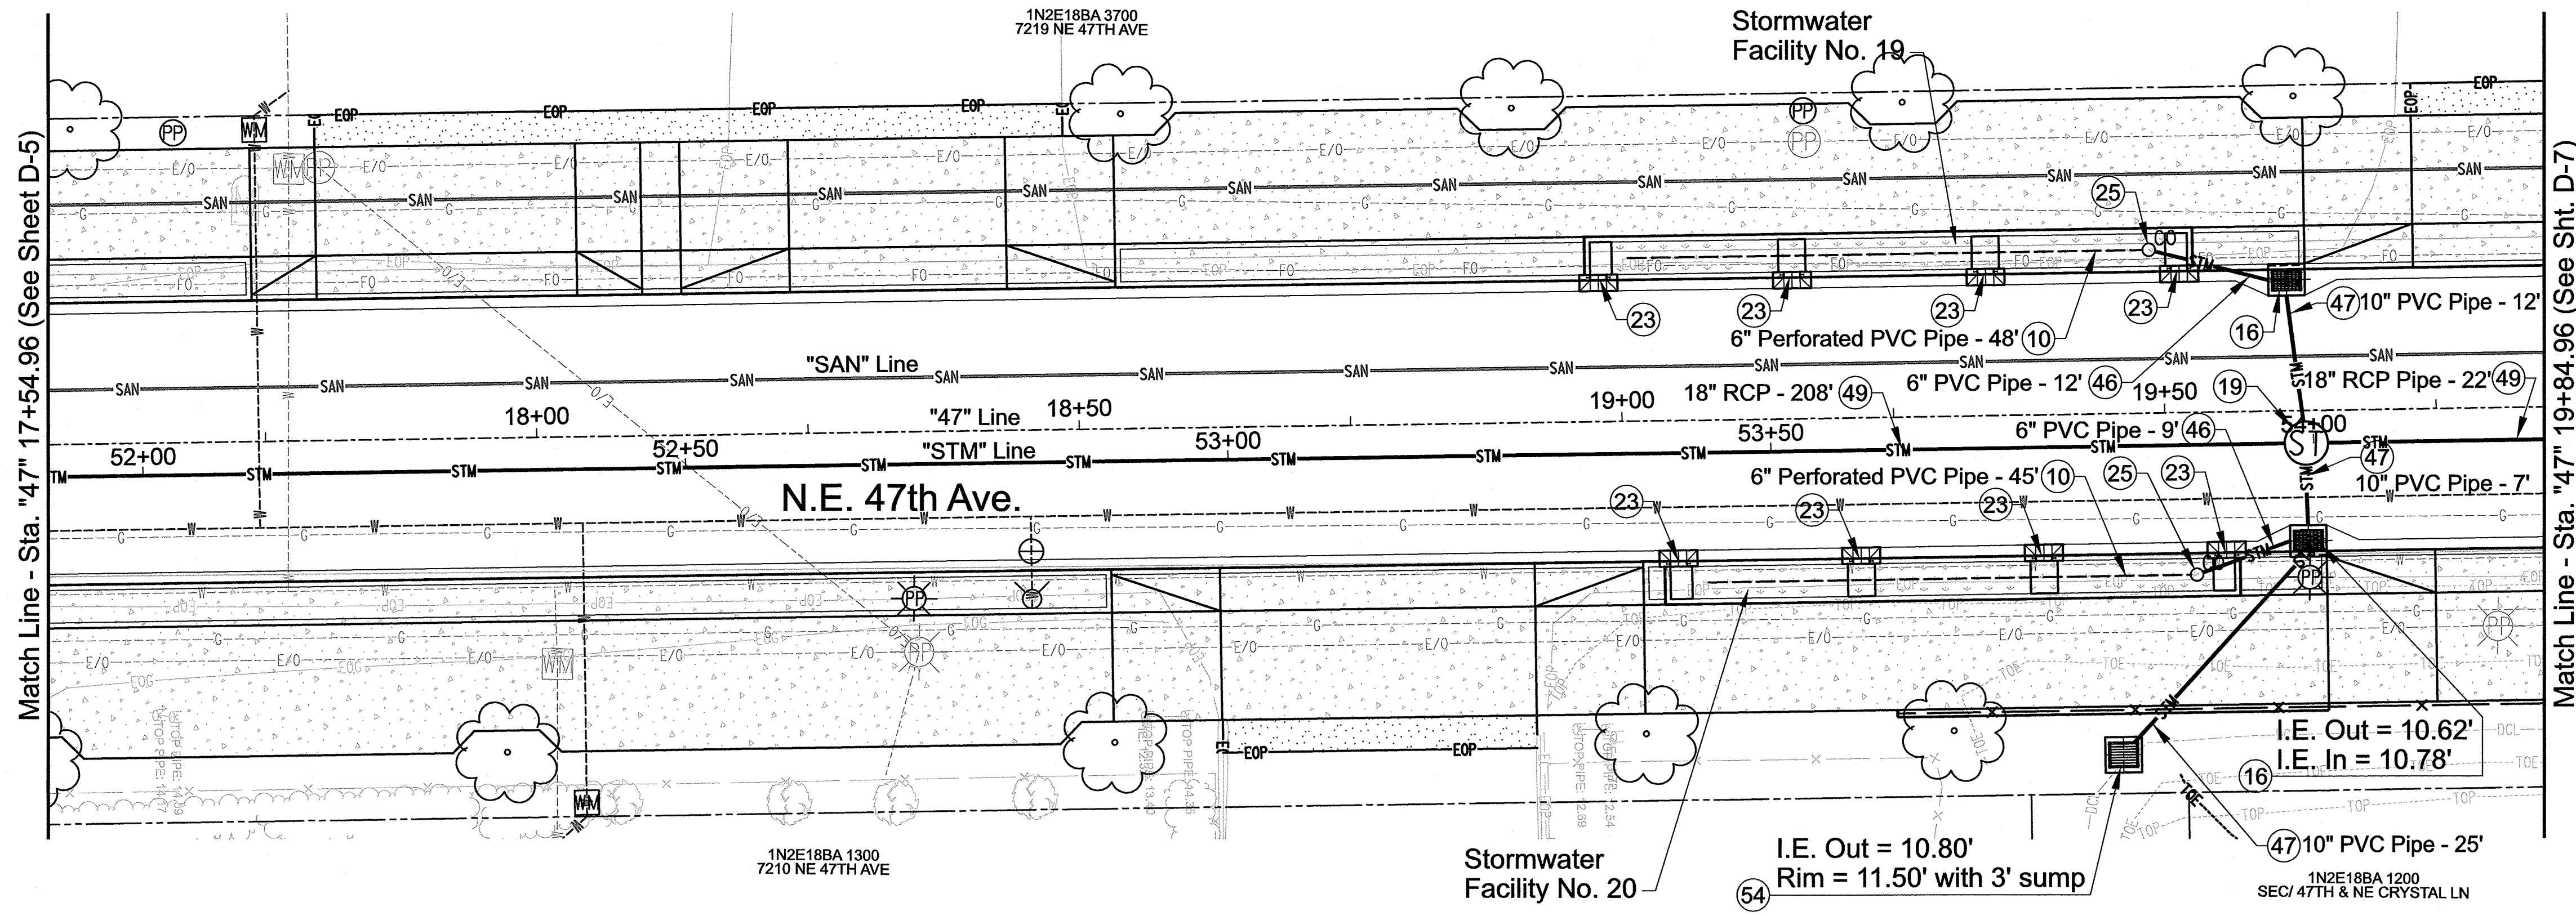


- Construction Notes
- 10 Install 6" perforated PVC pipe - 93'. See Detail "B" on Sht. D-9.
 - 16 Construct Type "CG-1" inlet - 2. See Std. Drg. No. RD366.
 - 19 Install 36" manhole - 1. See Detail "A" on Sht. D-11.
 - 23 Construct concrete inlet, type Metal - 8. See Detail "C" on Sht. D-9.
 - 25 Install cleanout - 2. See Detail "A" on Sht. D-9.
 - 46 Install 6" PVC pipe - 21'.
 - 47 Install 10" PVC pipe - 44'.
 - 49 Install 18" RCP - 230'.
 - 54 Construct Type "D" Ditch Inlet - 1. See Std. Drg. No. RD370.


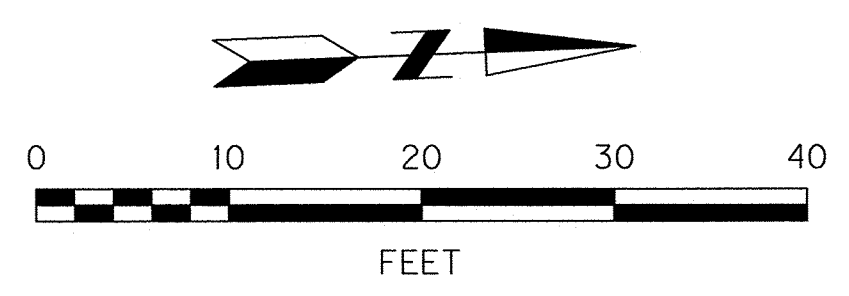


Plot Date: 5/8/2019 10:54:55 AM Filename: \\pbot\nt\grps\cds\il\Design\T00539 - NE 47th Ave LD - Columbia Blvd - Cornfoot Rd\CAD\PLAN_SHEETS\SH D-06 STORMWATER PLAN\LOT_SHT_D-06.dgn

PBOT PORTLAND BUREAU OF TRANSPORTATION		DESIGNED BY R. Corti	DATE APPROVED April 2019		APPROVAL: William F. Ryan 5/15/19 CHIEF ENGINEER	CITY OF PORTLAND, OREGON BUREAU OF ENVIRONMENTAL SERVICES NICK FISH COMMISSIONER WILLIAM F. RYAN, P.E. CHIEF ENGINEER		N.E. 47th Ave: N.E. Columbia Blvd. - N.E. Cornfoot Rd. Stormwater Plan and Profile	1/4 SECTION 2841, 2842 2941, 2942 PROJECT NO. PBOT T00539 BES E10853 SHEET NO. D-6
		CAD BY C. Shearer	PROGRAM MGR. J. Dvorak						
		CHECKED BY D. Nunamaker	CONSTR. MGR. L. Moorhead						
		DESIGN MGR. M. Gualotunia							
NO. DATE DESCRIPTION APPD.		REVISION		CITY ENGINEER Steve Tamm REG. PROF. ENGR. NO. 51538PE DATE 5/20/19					

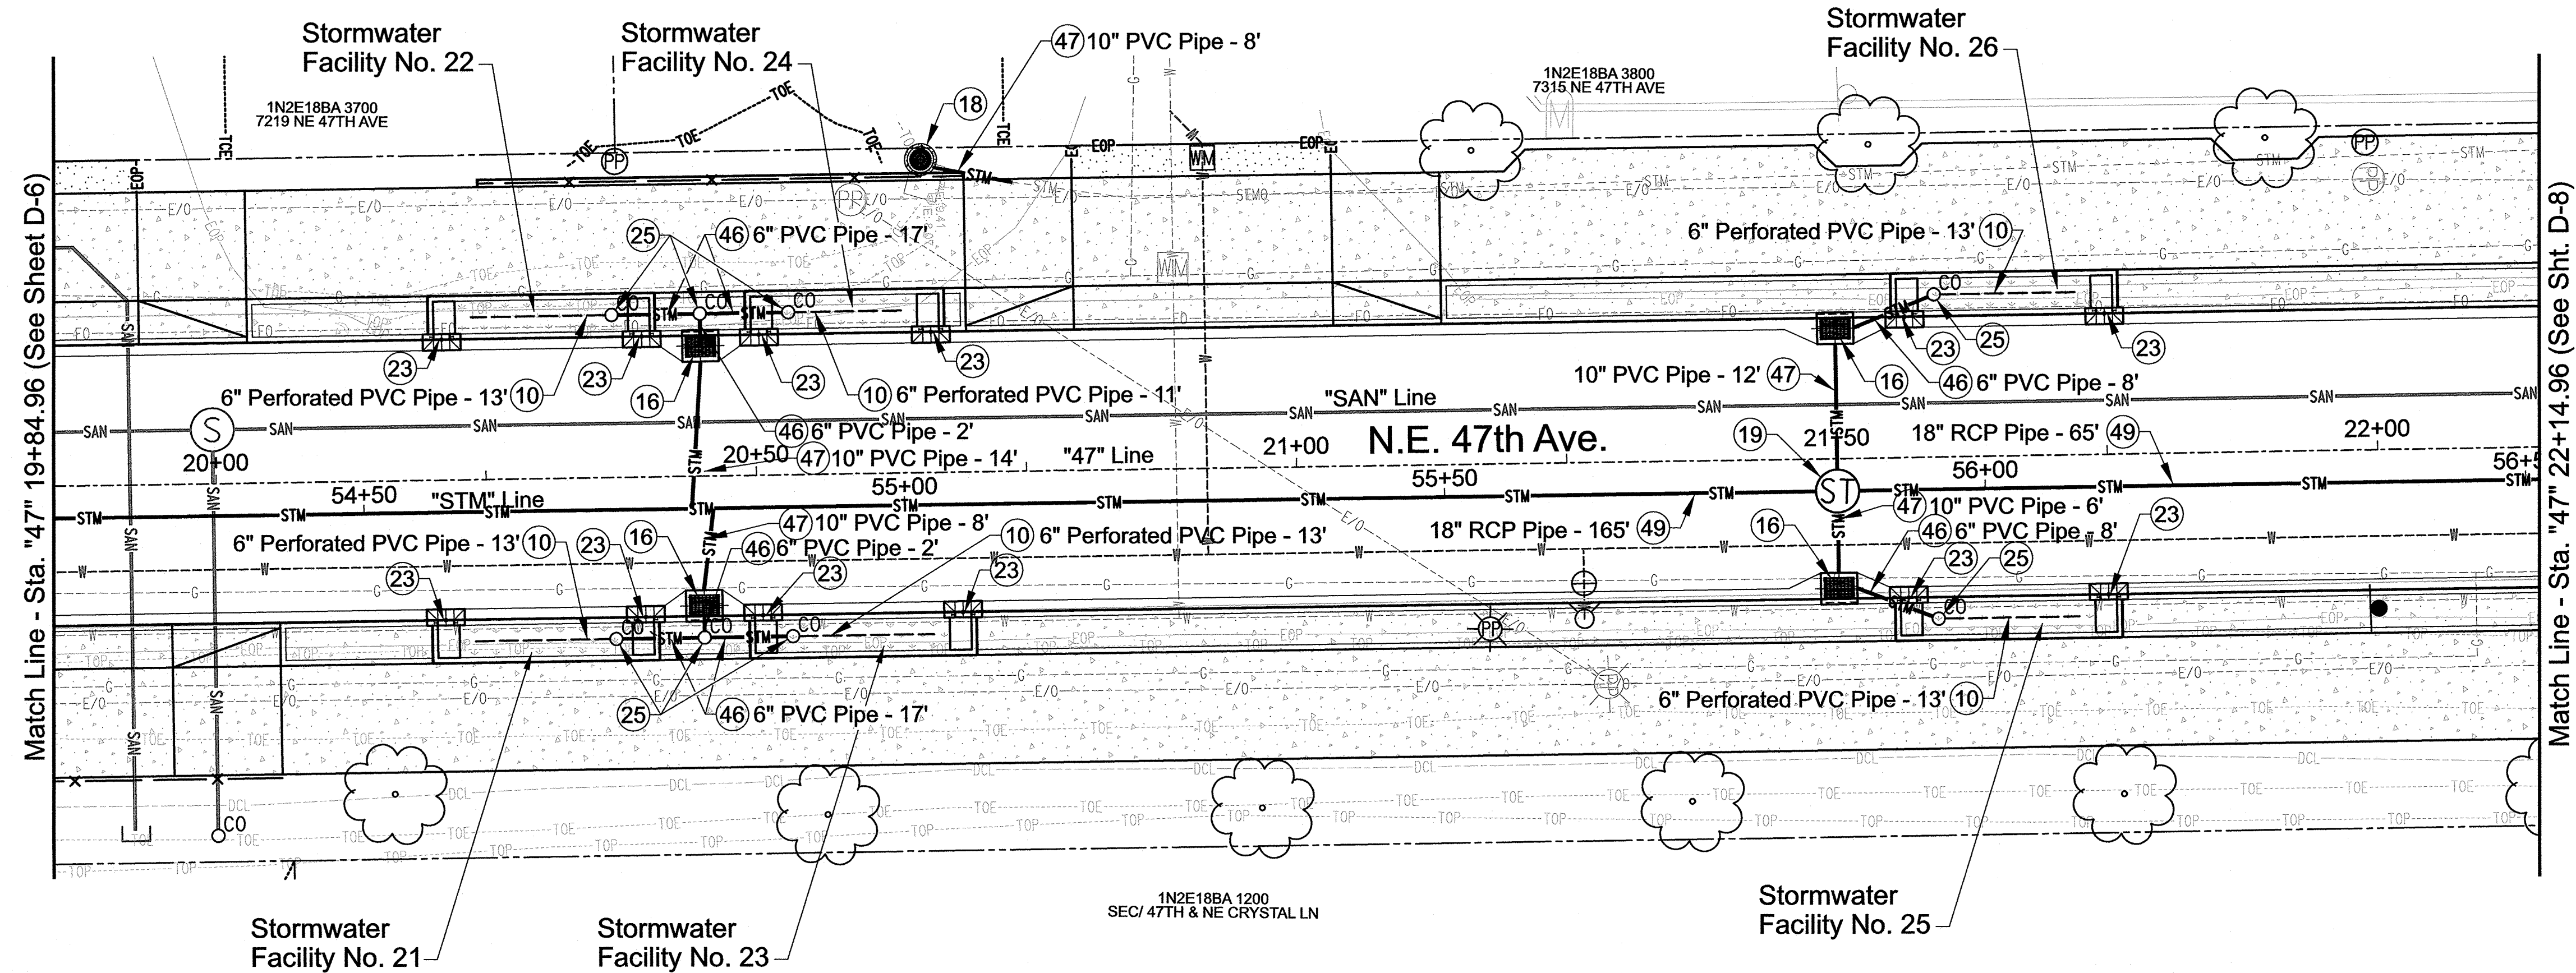

- Construction Notes
- 10 Install 6" perforated PVC pipe - 76'.
See Detail "B" on Sht. D-9.
- 16 Construct Type "CG-1" inlet - 4.
See Std. Drg. No. RD366.
- 18 Construct beehive inlet - 1.
See Detail "B" on Sht. D-11.
- 19 Install 36" manhole - 1.
See Detail "A" on Sht. D-11.
- 23 Construct concrete inlet, type Metal - 12.
See Detail "C" on Sht. D-9.
- 25 Install cleanout - 8. See Detail "A" on Sht. D-9.
- 46 Install 6" PVC pipe - 54'.
- 47 Install 10" PVC pipe - 48'.
- 49 Install 18" RCP pipe - 230'.

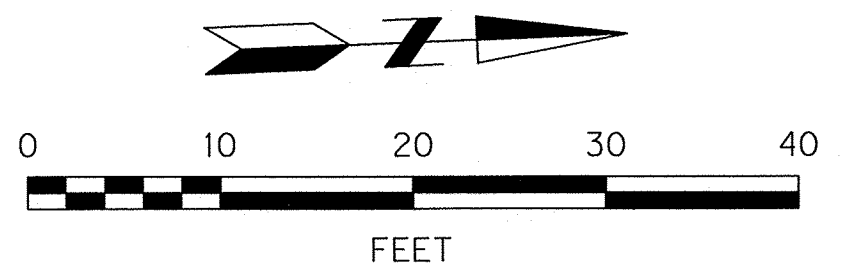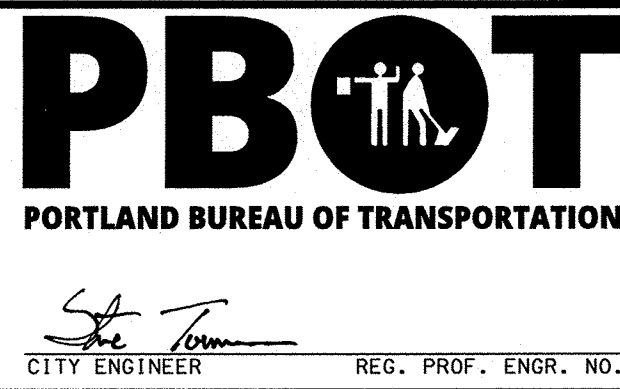[illegible]

DESIGNED BY <i>R. Corti</i>	DATE APPROVED <i>April 2019</i>
CAD BY <i>C. Shearer</i>	PROGRAM MGR. <i>J. Dvorak</i>
CHECKED BY <i>D. Nunamaker</i>	CONSTR. MGR. <i>L. Moorhead</i>
DESIGN MGR. <i>M. Gualotunia</i>	



APPROVAL:

Wich Roza 5/15/19

CHIEF ENGINEER REG. PROF. ENGR. NO. 1530PE

CITY OF PORTLAND, OREGON

**BUREAU OF
ENVIRONMENTAL SERVICES**

NICK FISH **COMMISSIONER**

WILLIAM F. RYAN, P.E. **CHIEF ENGINEER**



N.E. 47th Ave: N.E. Columbia Blvd. - N.E. Cornfoot Rd.


**Stormwater Plan
and Profile**

74 SECTION
2841,2842
2941,2942



PROJECT NO.
PBOT T00539
BES E10853

SHEET NO.

D-7

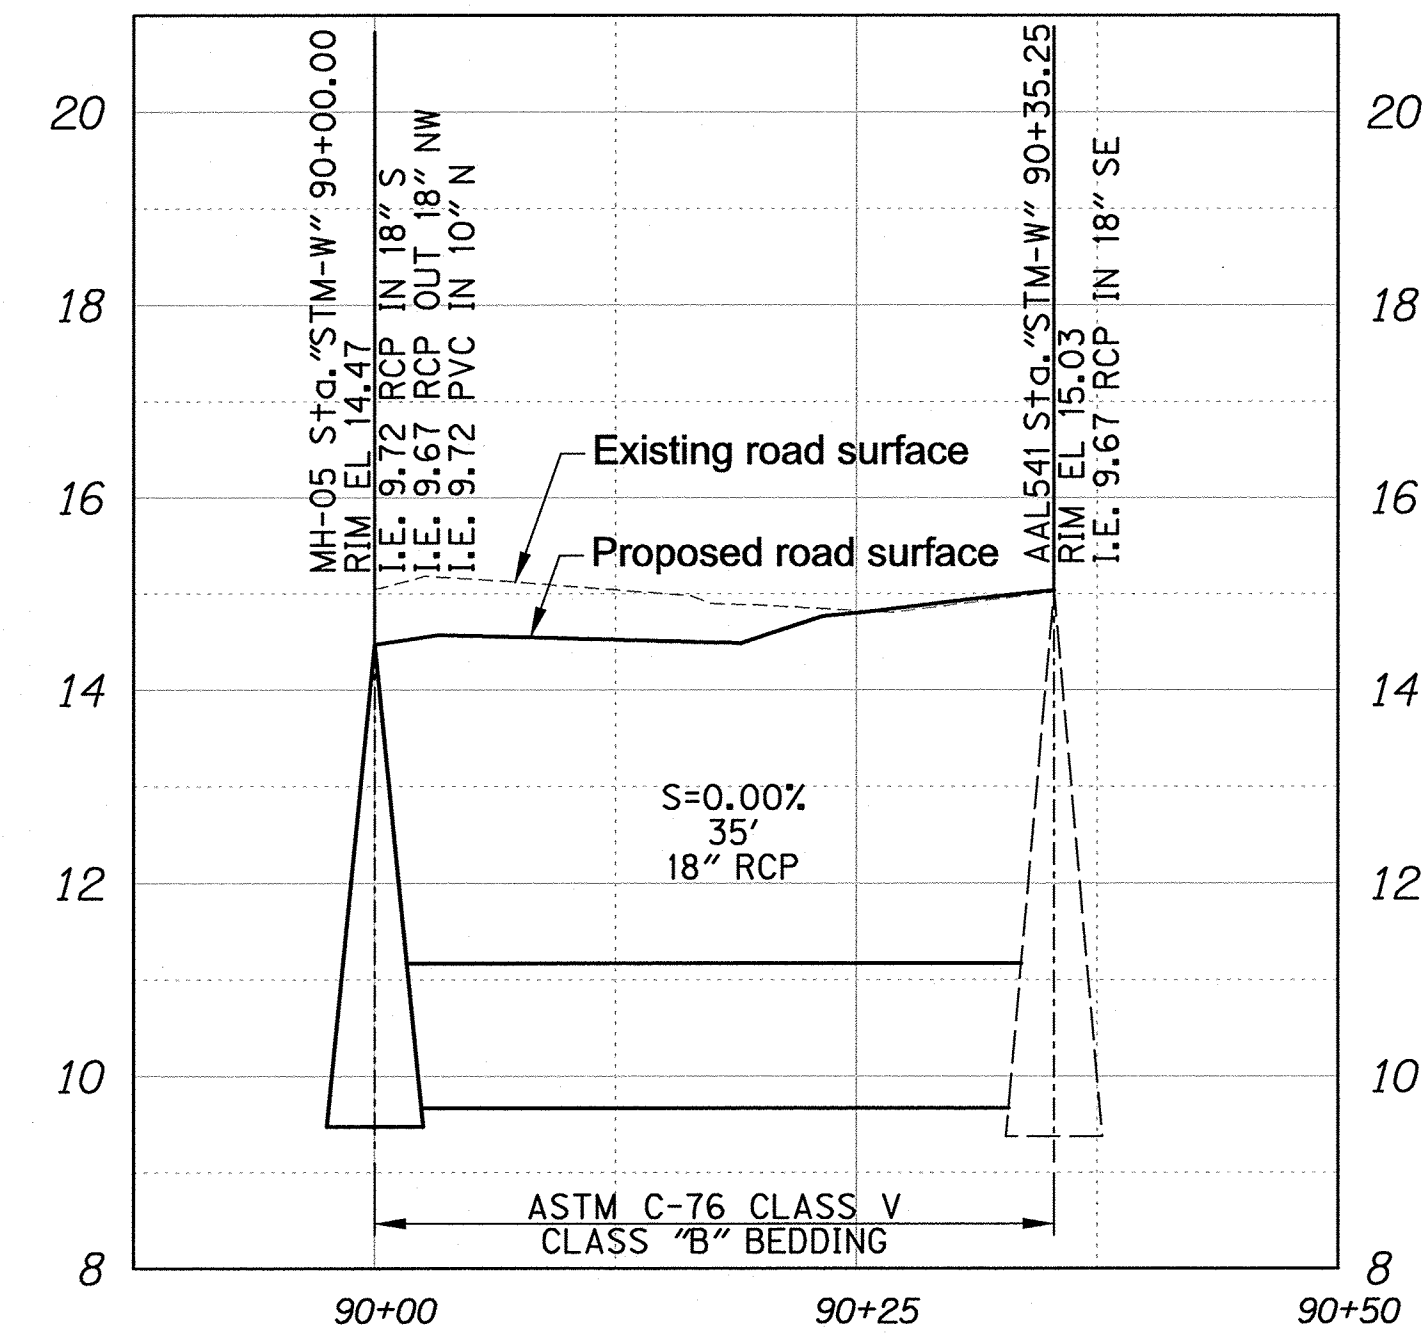








Scale: 1" = 2' Vert.
1" = 10' Horiz.

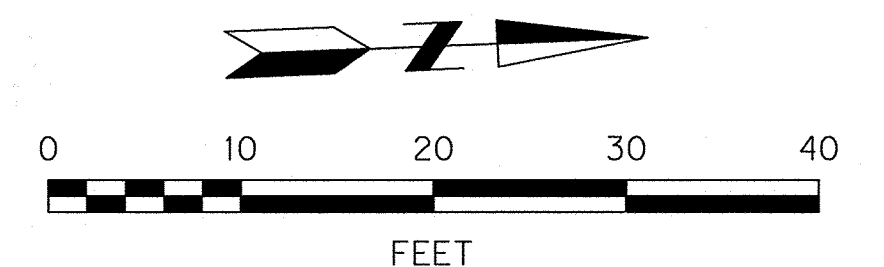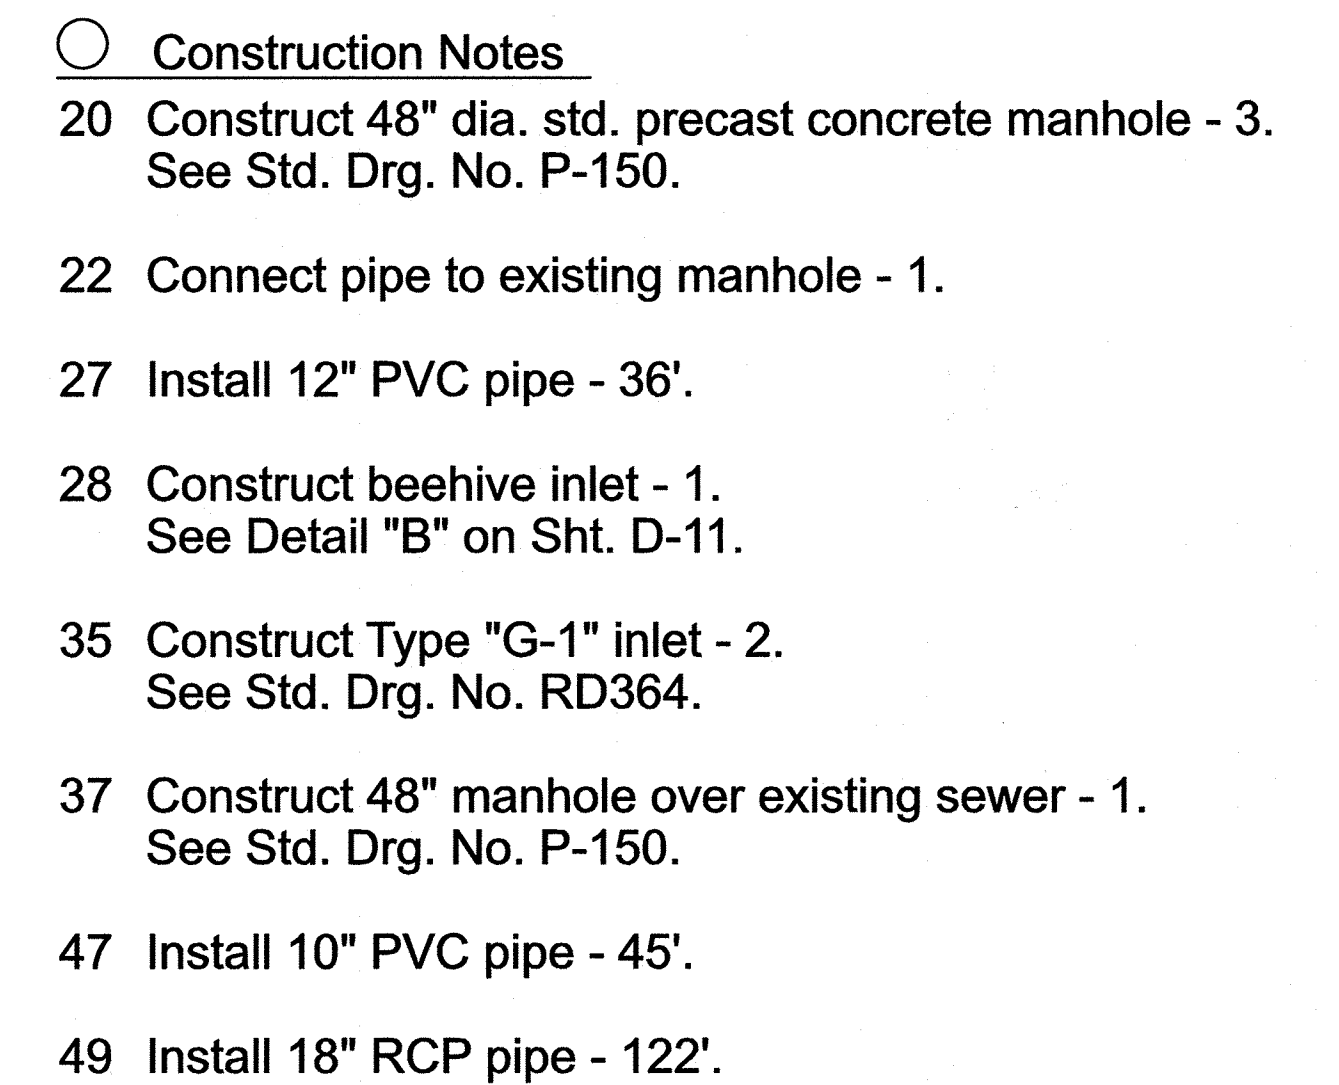


74 SECTION
2841,2842
2941,2942

PROJECT NO.
PBOT T00539
BES E10853



SHEET NO.
D-8

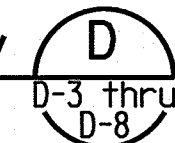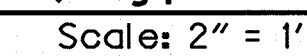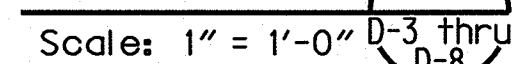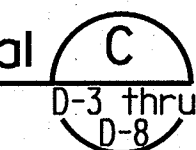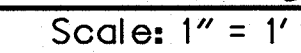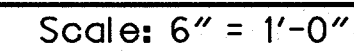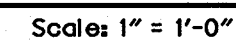


174 SECTION
2841,2842
2941,2942
PROJECT NO.
PBOT T00539
BES E10853
SHEET NO.
D-9

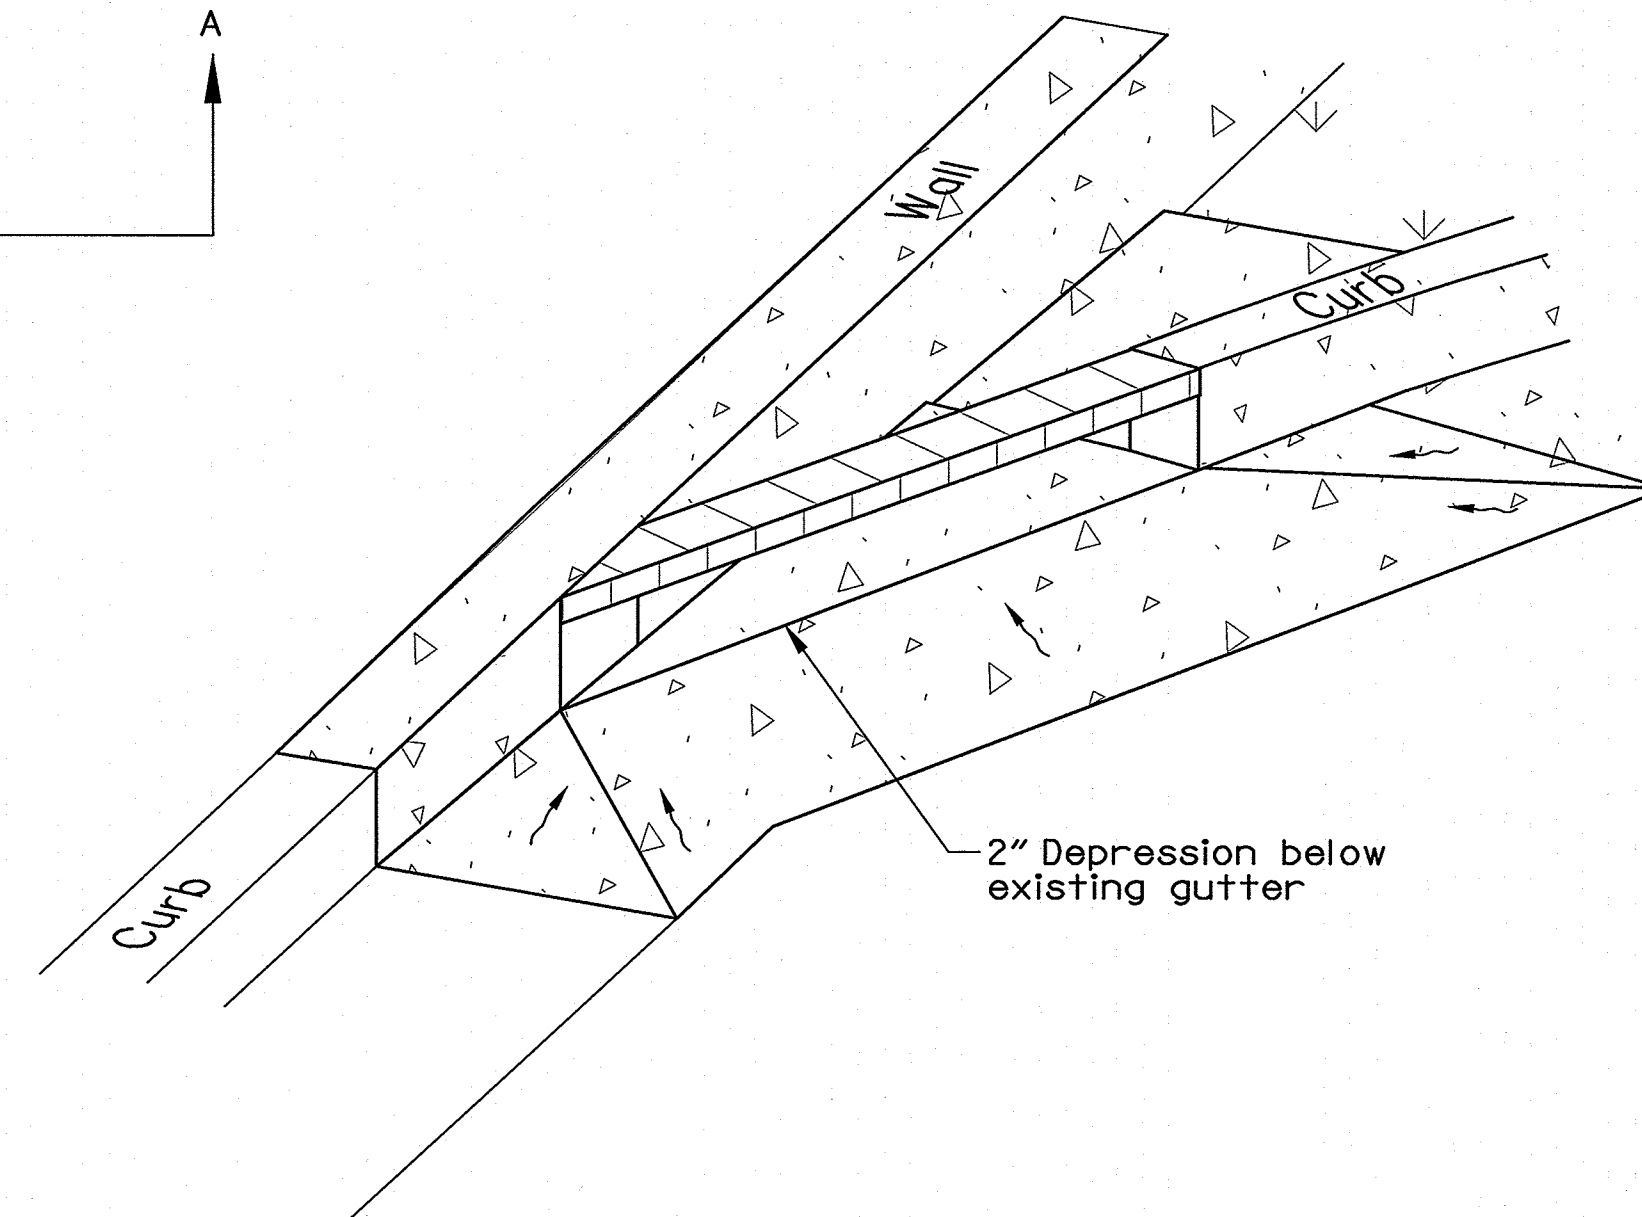

Detail B - Inlet Perspective

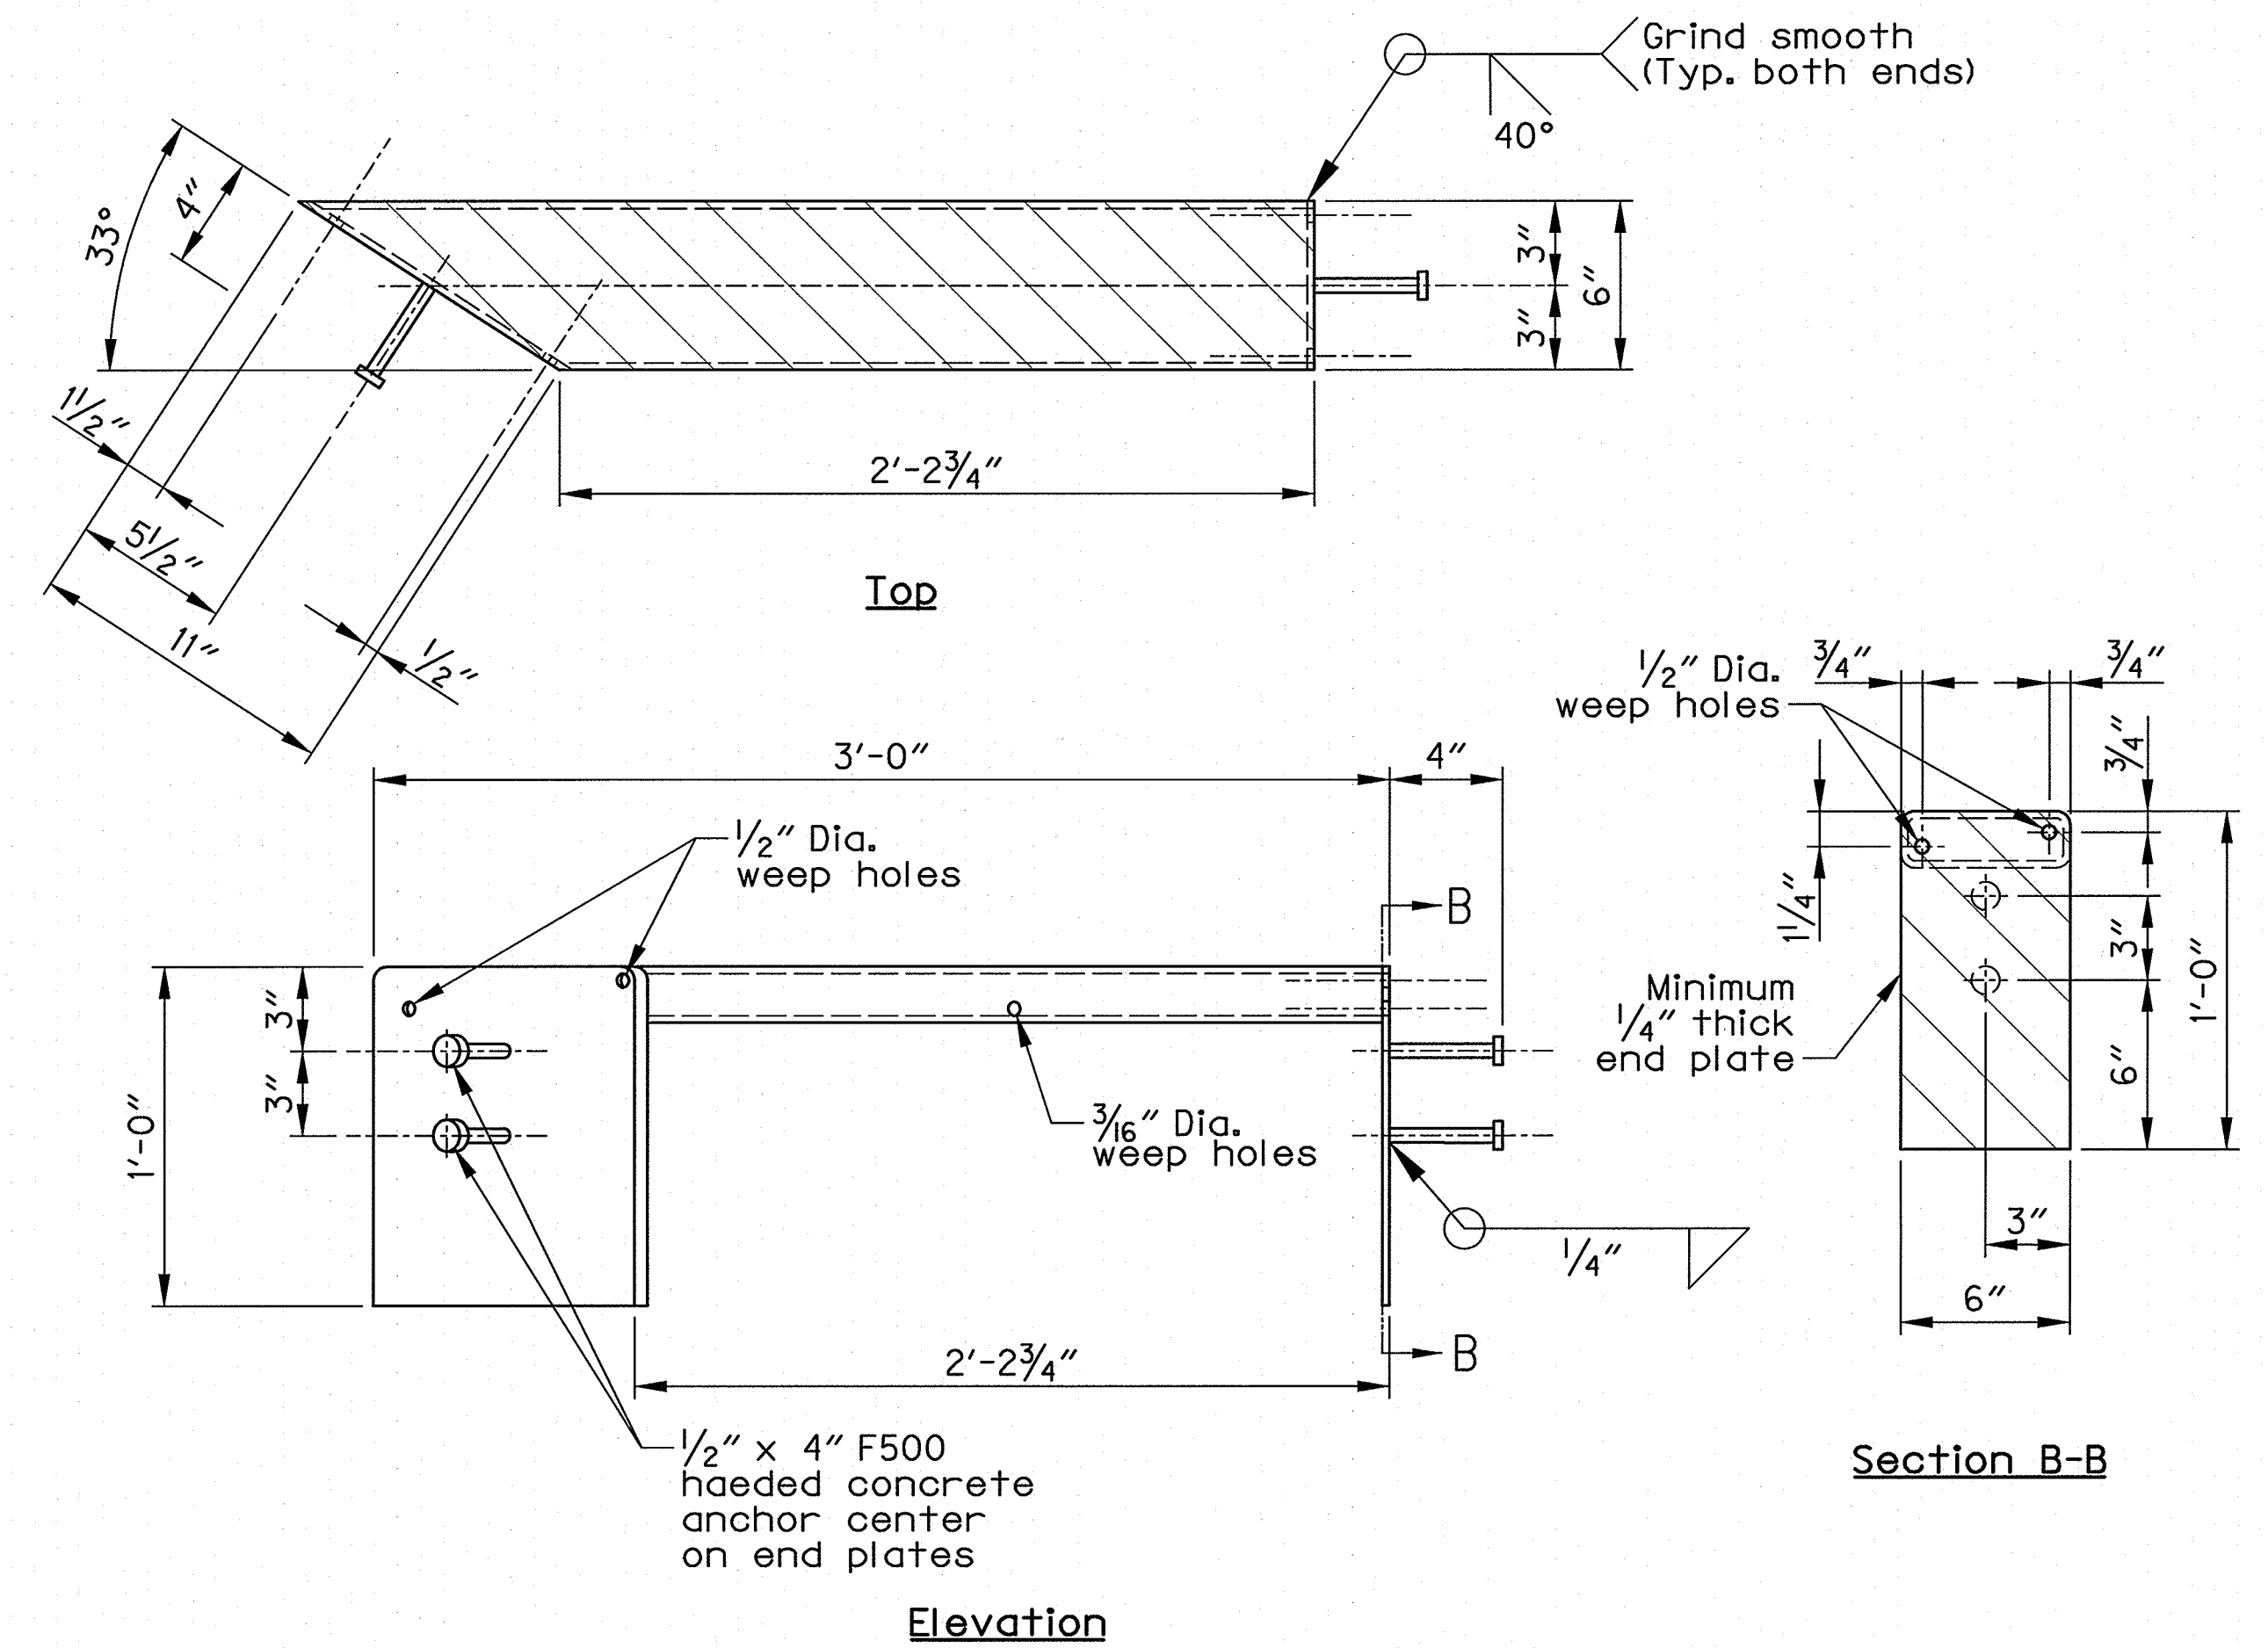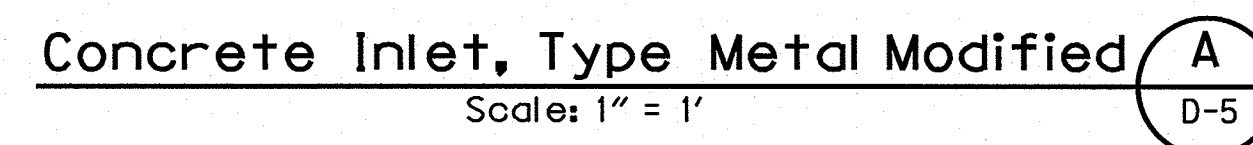

Concrete Inlet, Type Metal Modified - Assembly

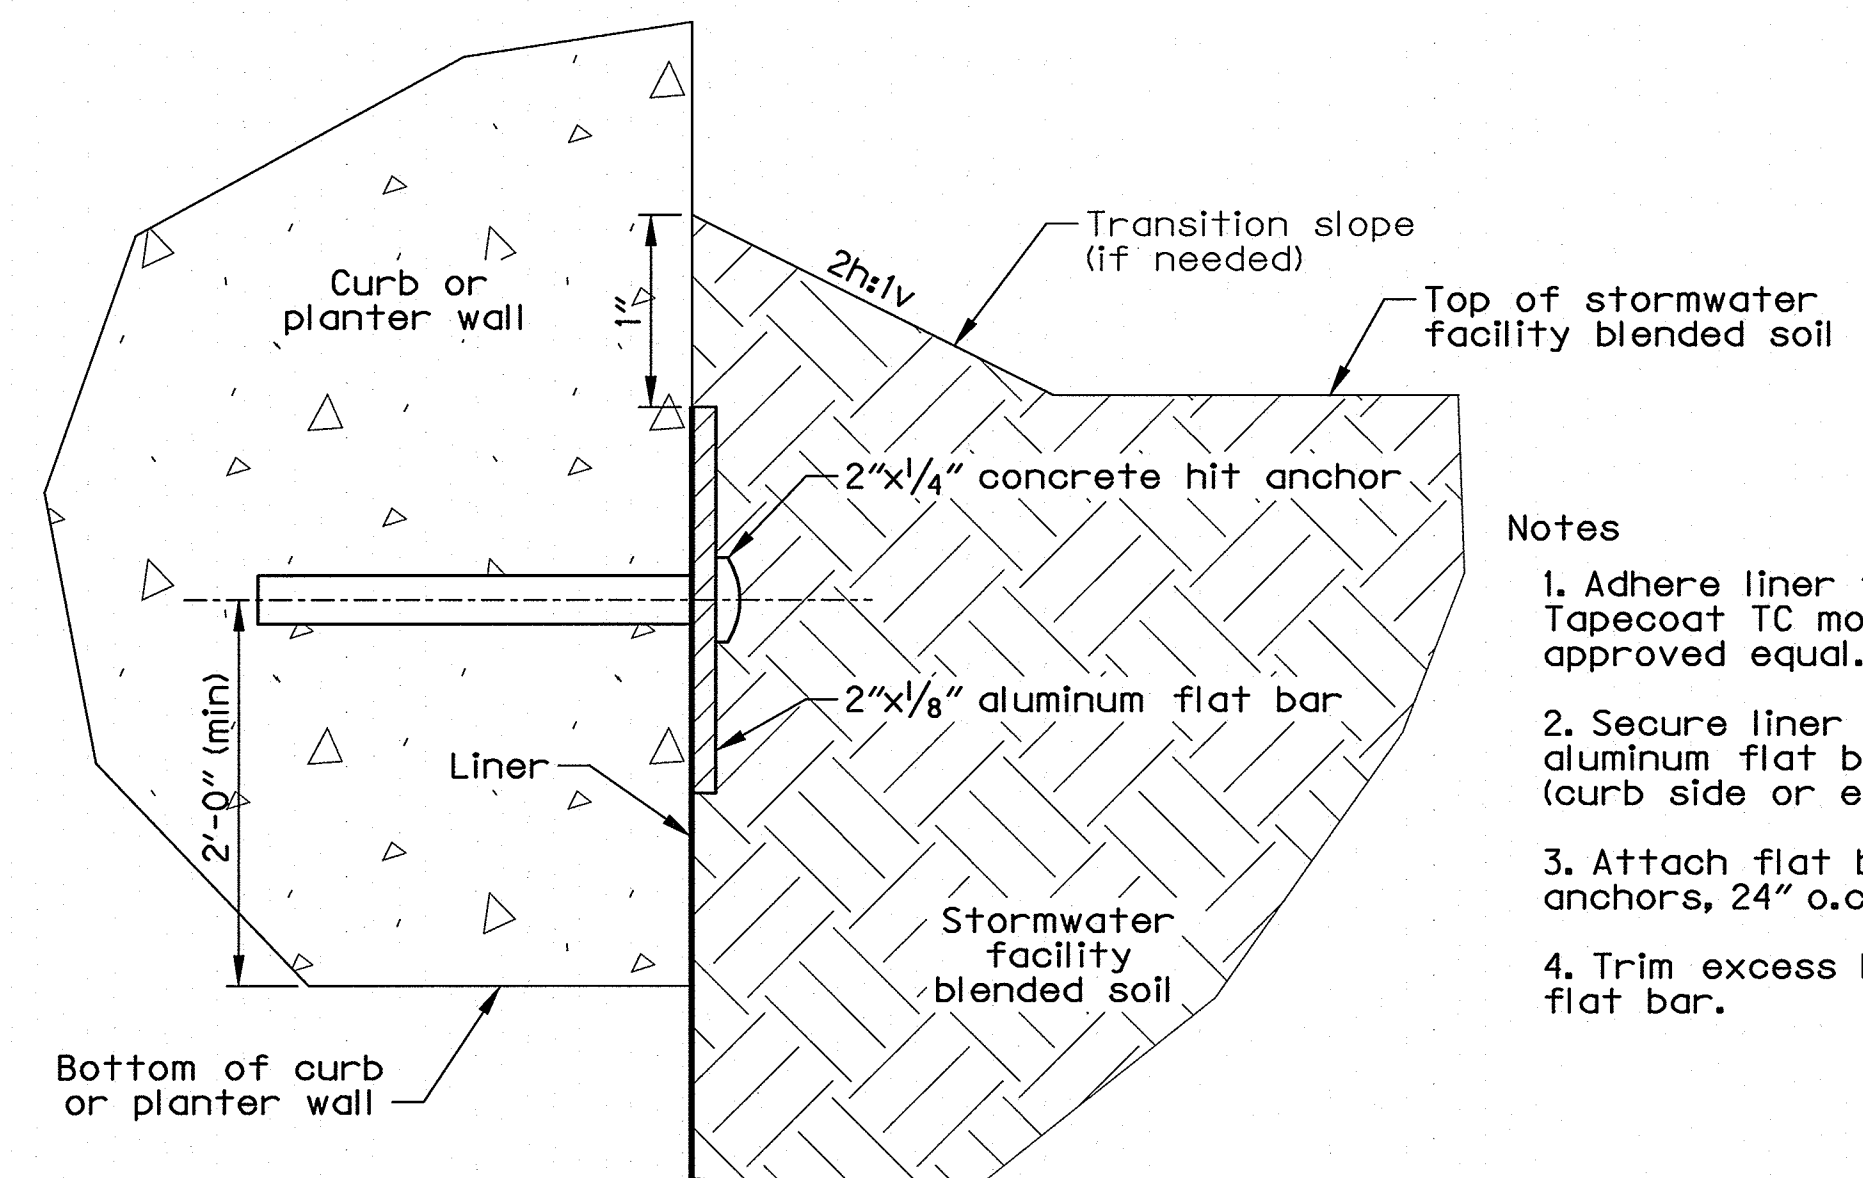


Liner Attachment 

Scale: 1" = 1'

D-3 thru D-8

- ## Notes
1. Adhere liner to concrete with Tapecoat TC moldable sealant, or approved equal.
 2. Secure liner to concrete with 2" aluminum flat bar, placed as directed (curb side or entire facility).
 3. Attach flat bar with concrete hit anchors, 24" o.c.
 4. Trim excess liner to the top of the flat bar.

								DESIGNED BY	DATE APPROVED
								R. Corti	April 2019
								CAD BY	PROGRAM MGR.
								C. Shearer	J. Dvorak
								CHECKED BY	CONSTR. MGR.
								D. Nunamaker	L. Moorhead
NO.	DATE	DESCRIPTION						APPD.	DESIGN MGR.
		REVISION							M. Gualotunia

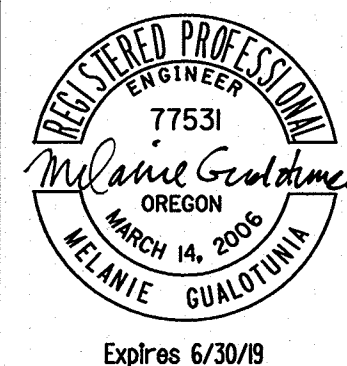

APPROVAL:

Will P. O'Connell *5/20/19*

CHIEF ENGINEER REG. PROF. ENGR. NO. 16301P

CITY OF PORTLAND, OREGON

BUREAU OF
ENVIRONMENTAL SERVICES

NICK FISH COMMISSIONER


WILLIAM F. RYAN, P.E. CHIEF ENGINEER




N.E. 47th Ave: N.E. Columbia Blvd. - N.E. Cornfoot Rd.

Stormwater Details

4 SECTION
2841,2842
2941,2942
OBJECT NO.
BOT T00539
BES E10853
SHEET NO.
D-10


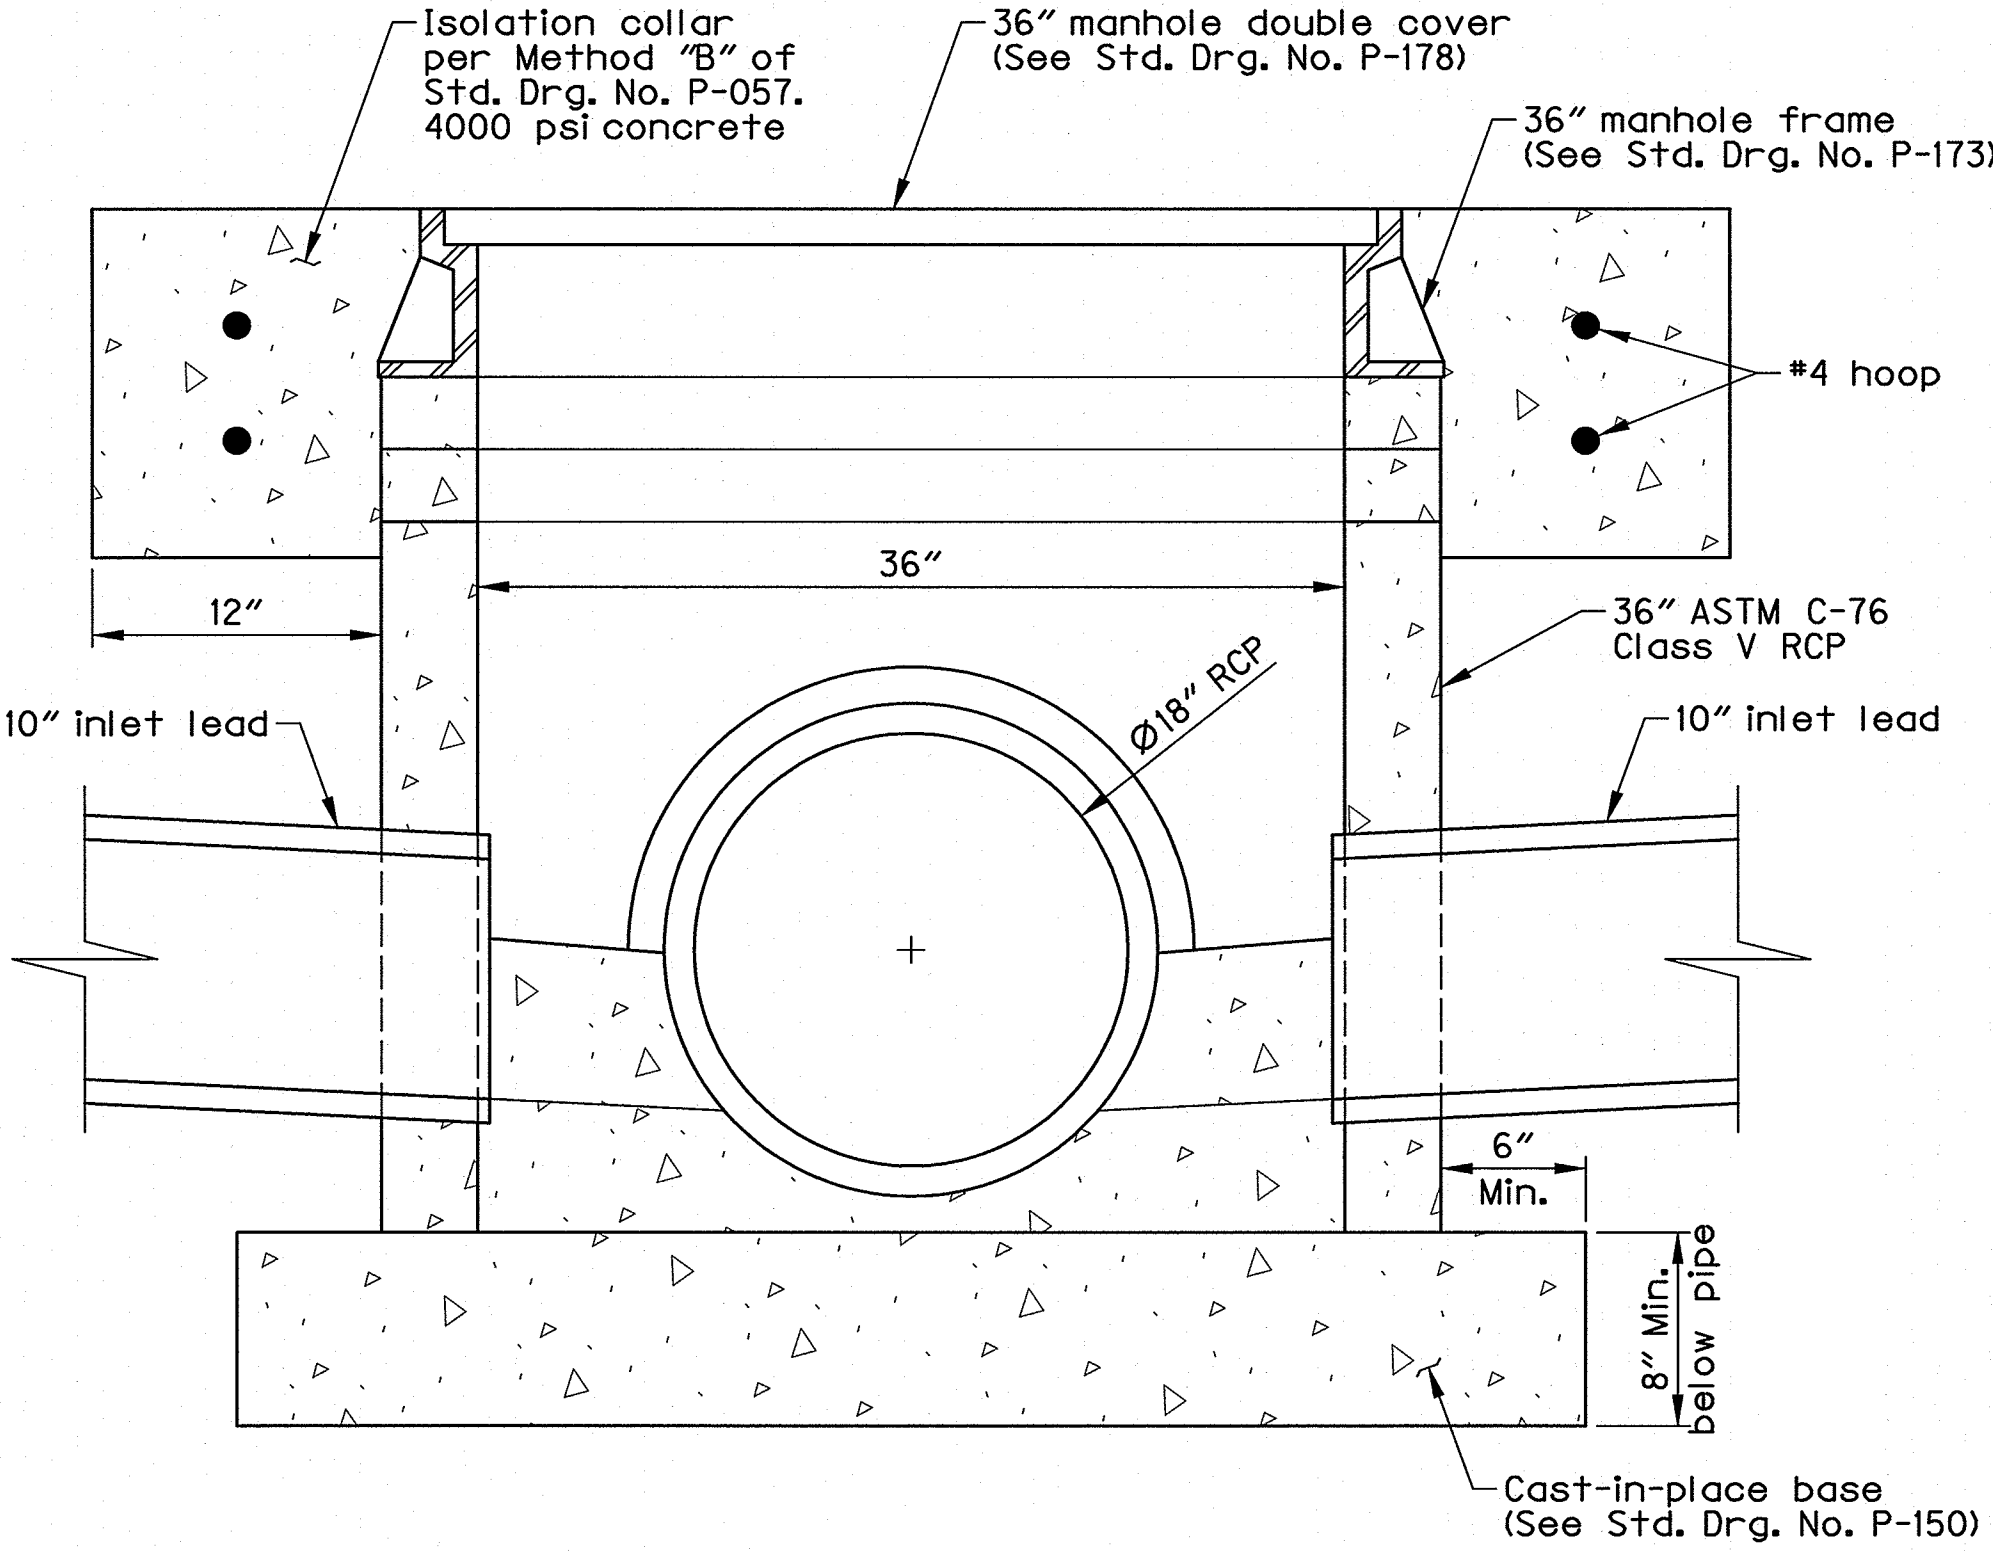


Section
36-inch Manhole Detail A
Not to Scale

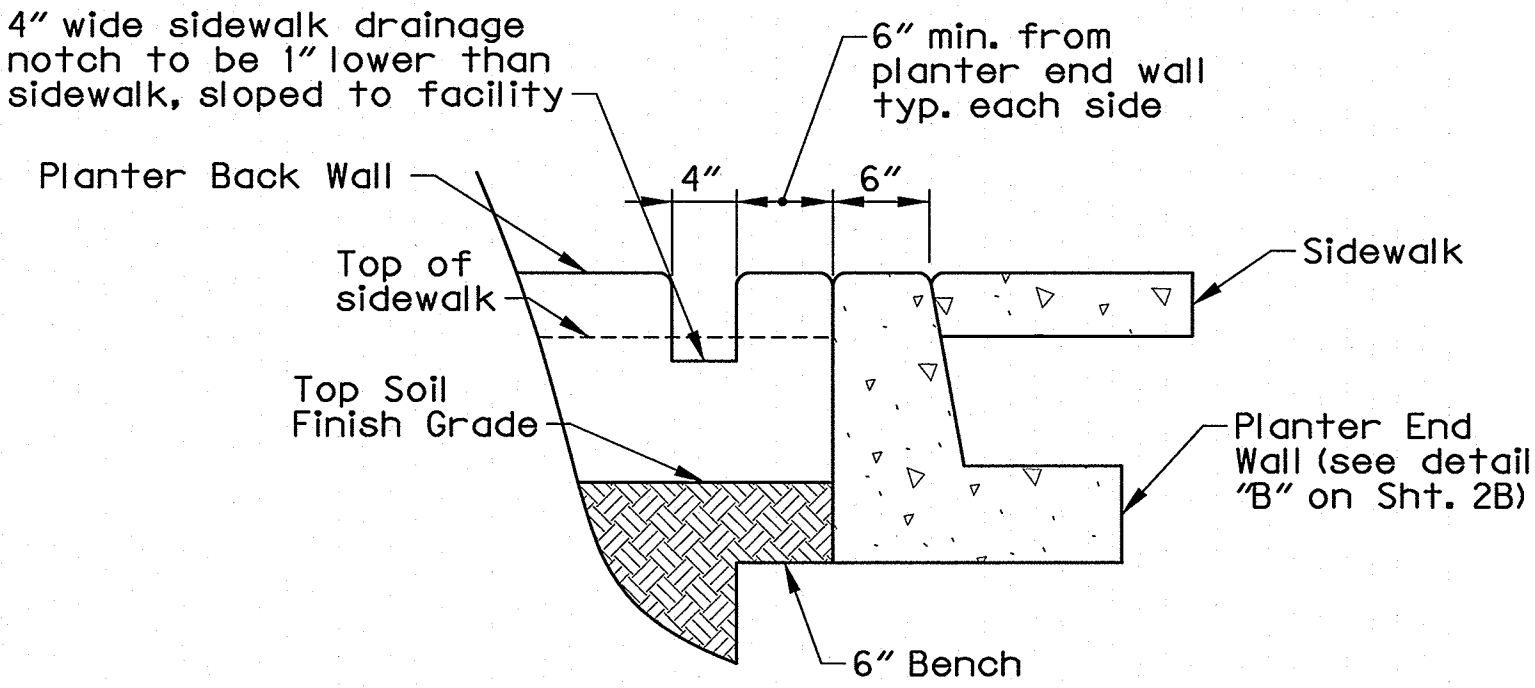


- Notes:
1. Place one notch at sidewalk low point
 2. Place additional notches at 6' on center spacing

Sidewalk Notch Detail C
Scale: 1" = 1'

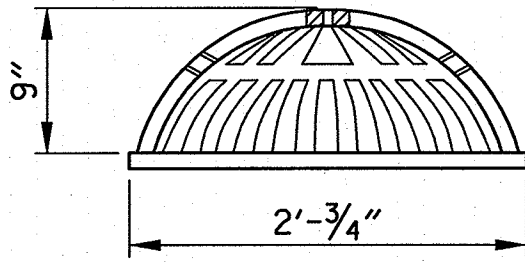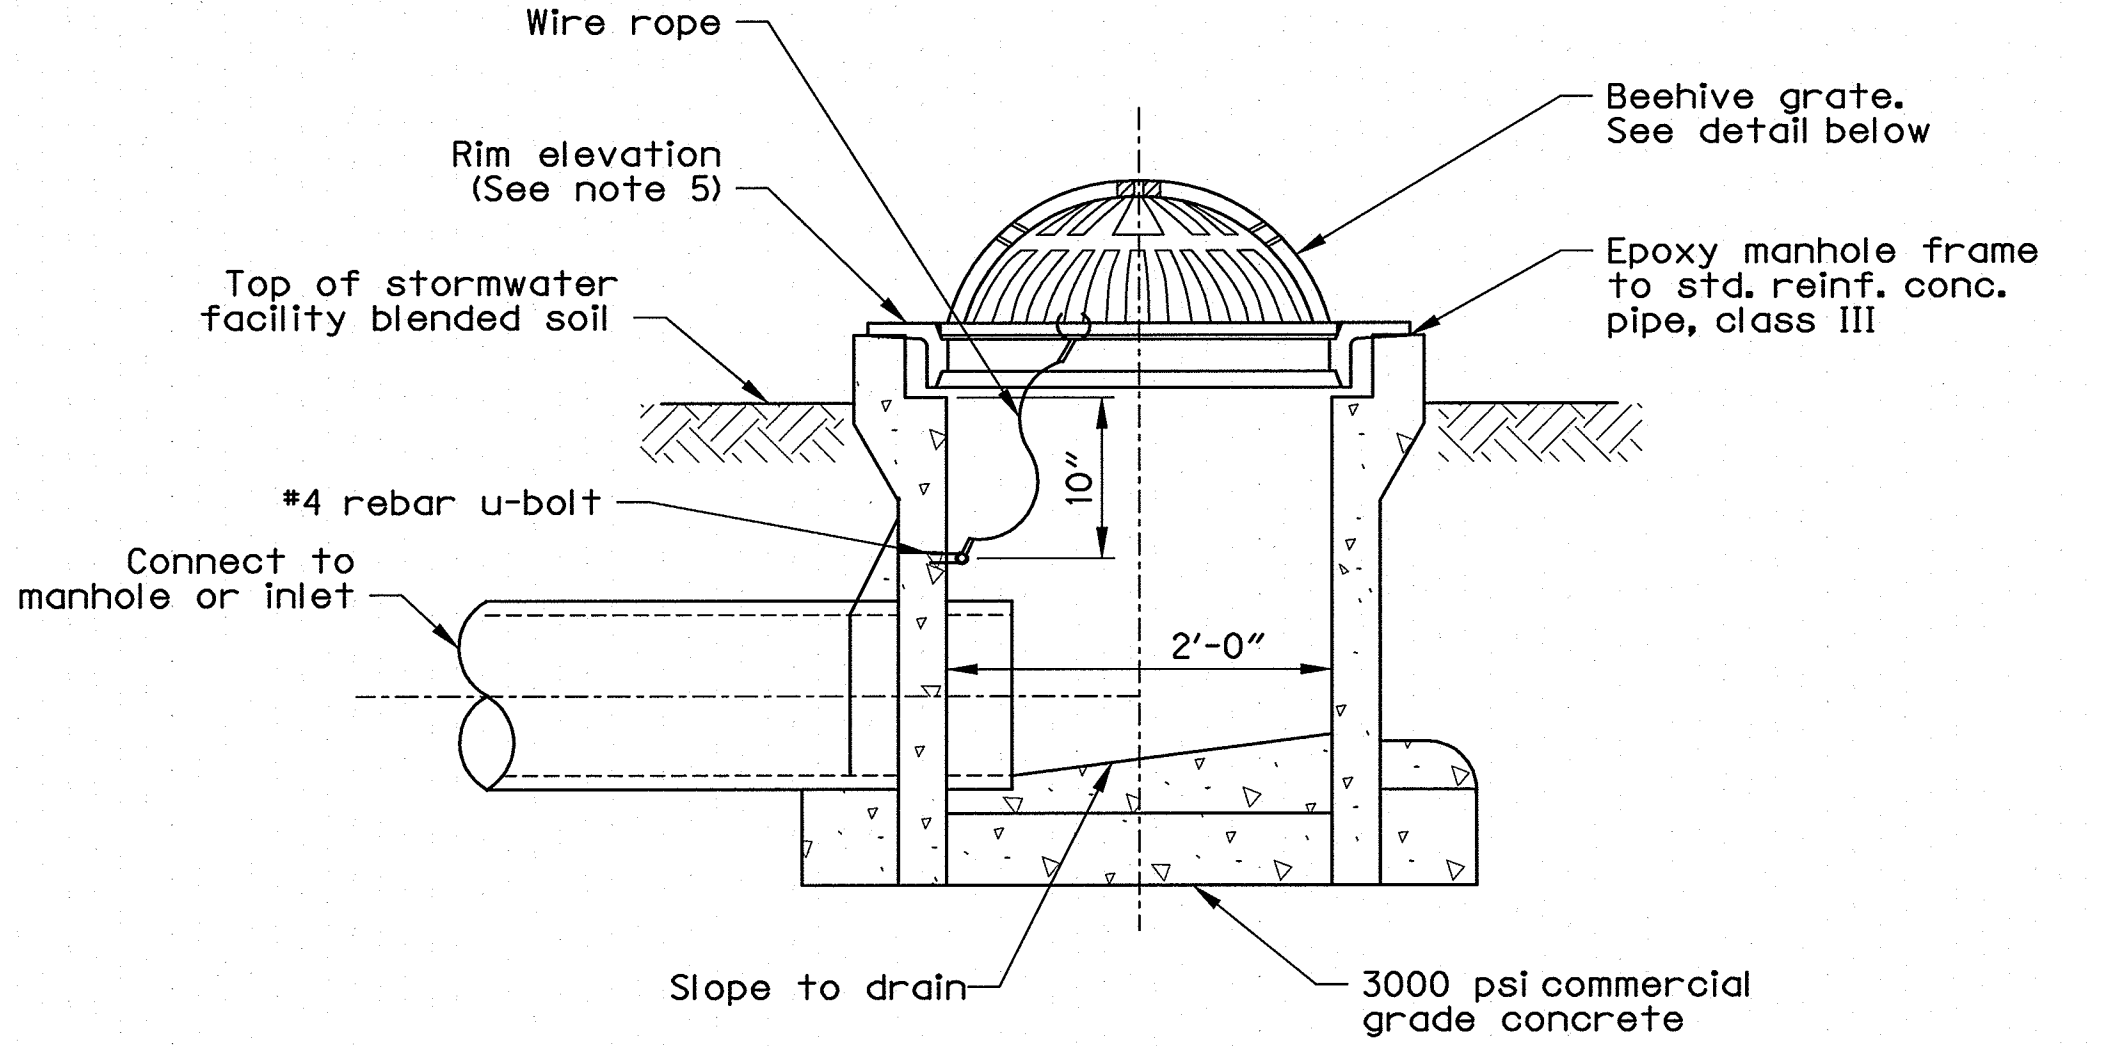

Beehive Grate

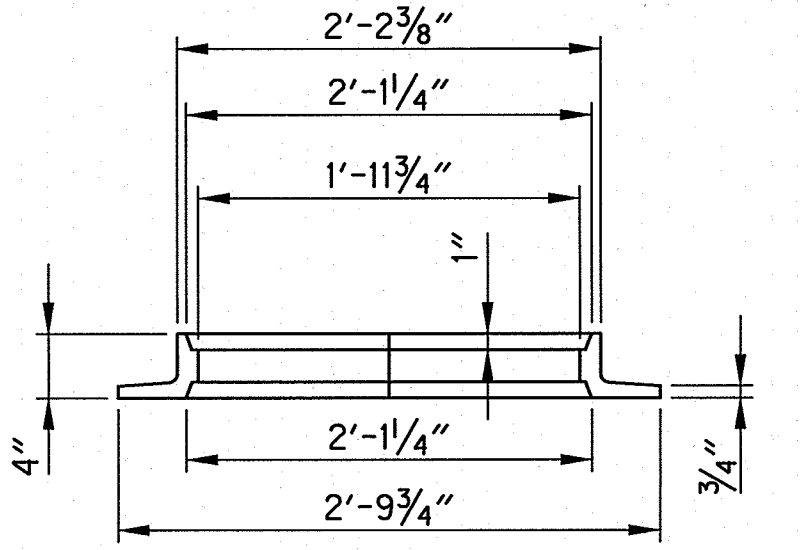

24"x4" Reversible Manhole Frame

Notes:


1. Wire rope to be 1/8"-3/16" stainless steel, 7 strands of 19 wires.
2. Secure grate in place with 54 inches of wire rope. Loop ends of wire rope around u-bolt and grate. Crimp each end of wire rope with 3" overlap.
3. Drill 2" deep holes into pipe and epoxy #4 rebar u-bolt (2"x4") in holes.
4. Grate to be cast iron, ASTM A48 CL30.
5. Rim elevation must be 1" lower than: sidewalk notches, top of planter wall, top of slope, outlet notch, or inlets, whichever is lowest.

Concrete Inlet, Type Beehive B
Scale: 1" = 1'

Plot Date: 5/8/2019 10:57:14 AM Filename: \\p001nt\grps\cds\1\Design\T00539 - NE 47th Ave LID - Columbia Blvd - Cornfoot Rd\CAD\PLAN\SHEETS\SH D-II\STORMWATER SECTIONS AND DETAILS\LOT_SHT_D-II.dgn

NO.	DATE	DESCRIPTION	REVISION

DESIGNED BY R. Corti	DATE APPROVED April 2019
CAD BY C. Shearer	PROGRAM MGR. J. Dvorak
CHECKED BY D. Nunemaker	CONSTR. MGR. L. Moorhead
DESIGN MGR. M. Gualotunia	

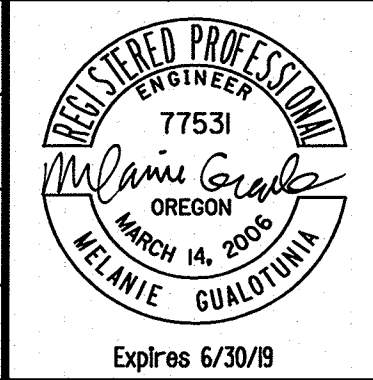

APPROVAL:

William F. Ryan 5/20/19
CHIEF ENGINEER REG. PROF. ENGR. NO. 16301PE

CITY OF PORTLAND, OREGON

BUREAU OF ENVIRONMENTAL SERVICES

NICK FISH COMMISSIONER
WILLIAM F. RYAN, P.E. CHIEF ENGINEER



N.E. 47th Ave: N.E. Columbia Blvd. - N.E. Cornfoot Rd.


Stormwater Details

1/4 SECTION
2841, 2842
2841, 2842


PROJECT NO.
PBOT T00539
BES E10853

SHEET NO.
D-11

P:\045808 AM 10:58:08 AM 5/8/2019 File Name: \\p045808\projects\11\Design\T00539 - NE 47th Ave LID - Columbia Blvd - Cornfoot Rd\CAD\PLAN SHEETS\SHIT SA-0\SANITARY PLAN & PROFILE\LOT-SHT-SA-01.dgn

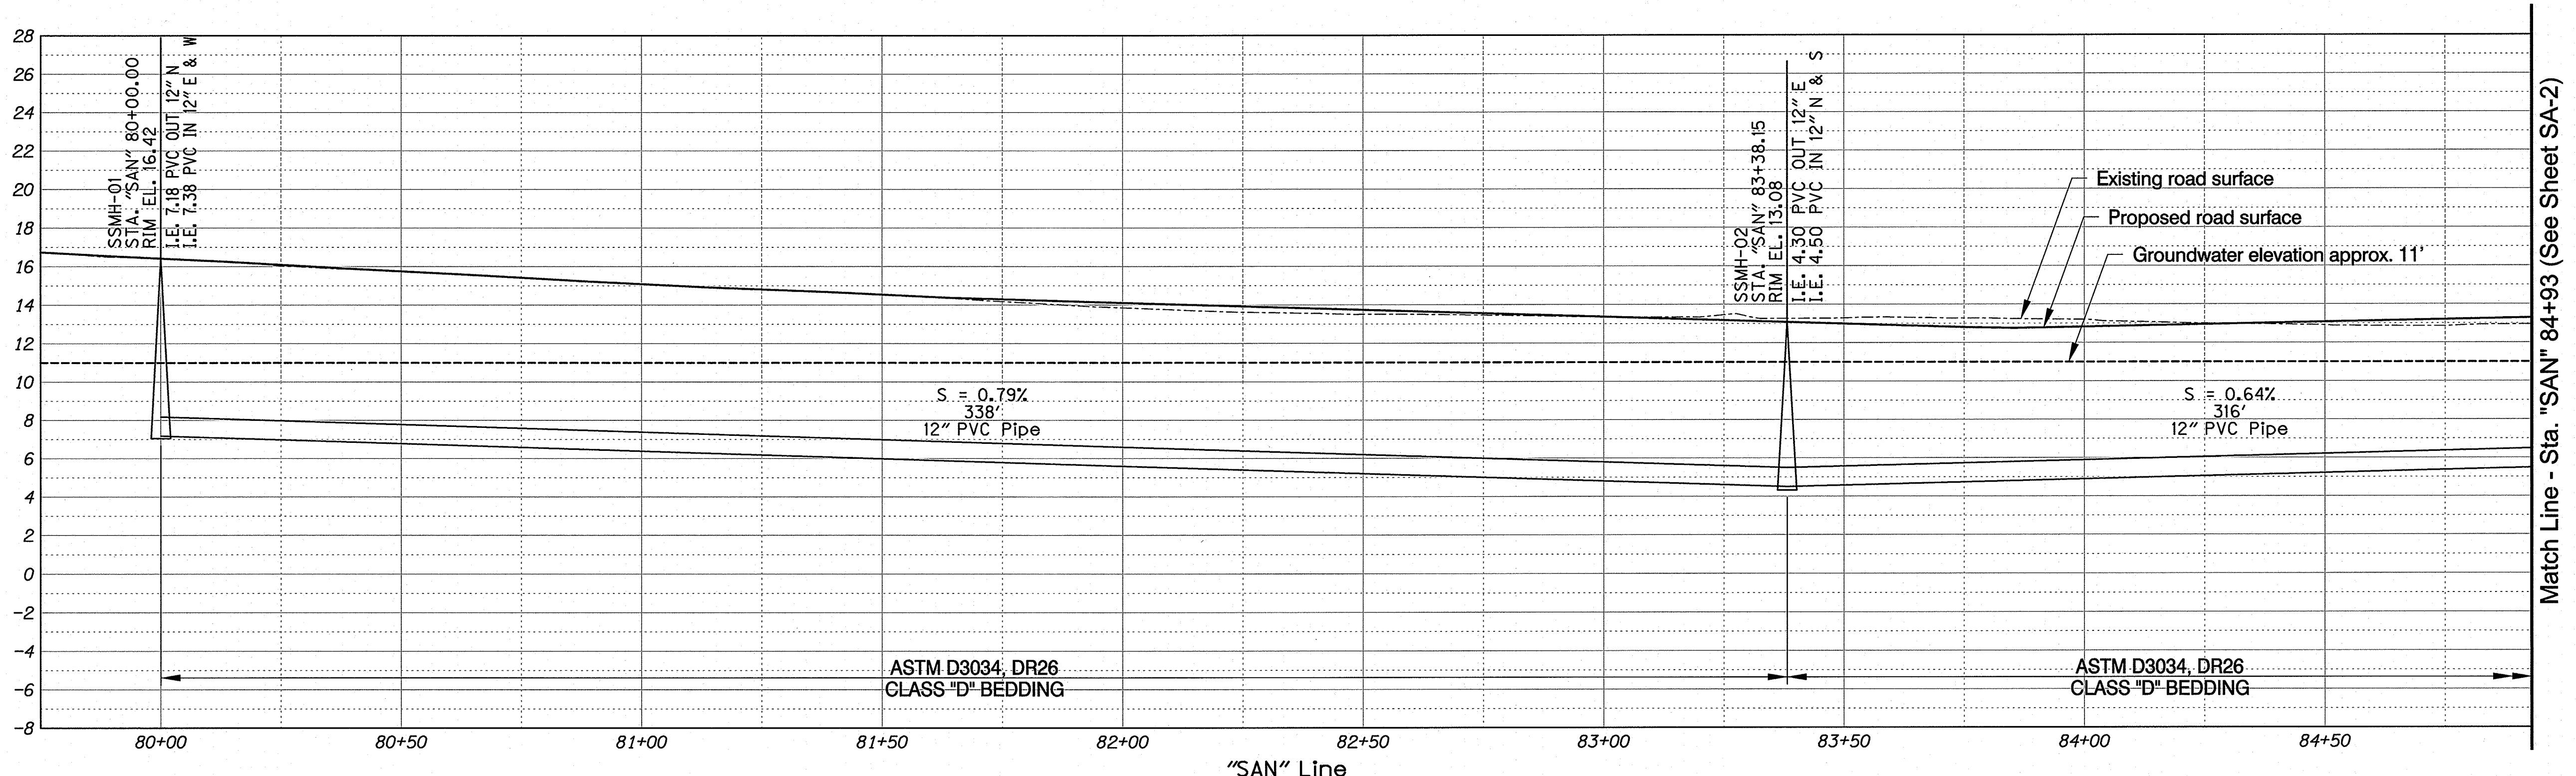


"SAN" Line
Profile
Scale: 1" = 5' Vert.
1" = 20' Horiz.

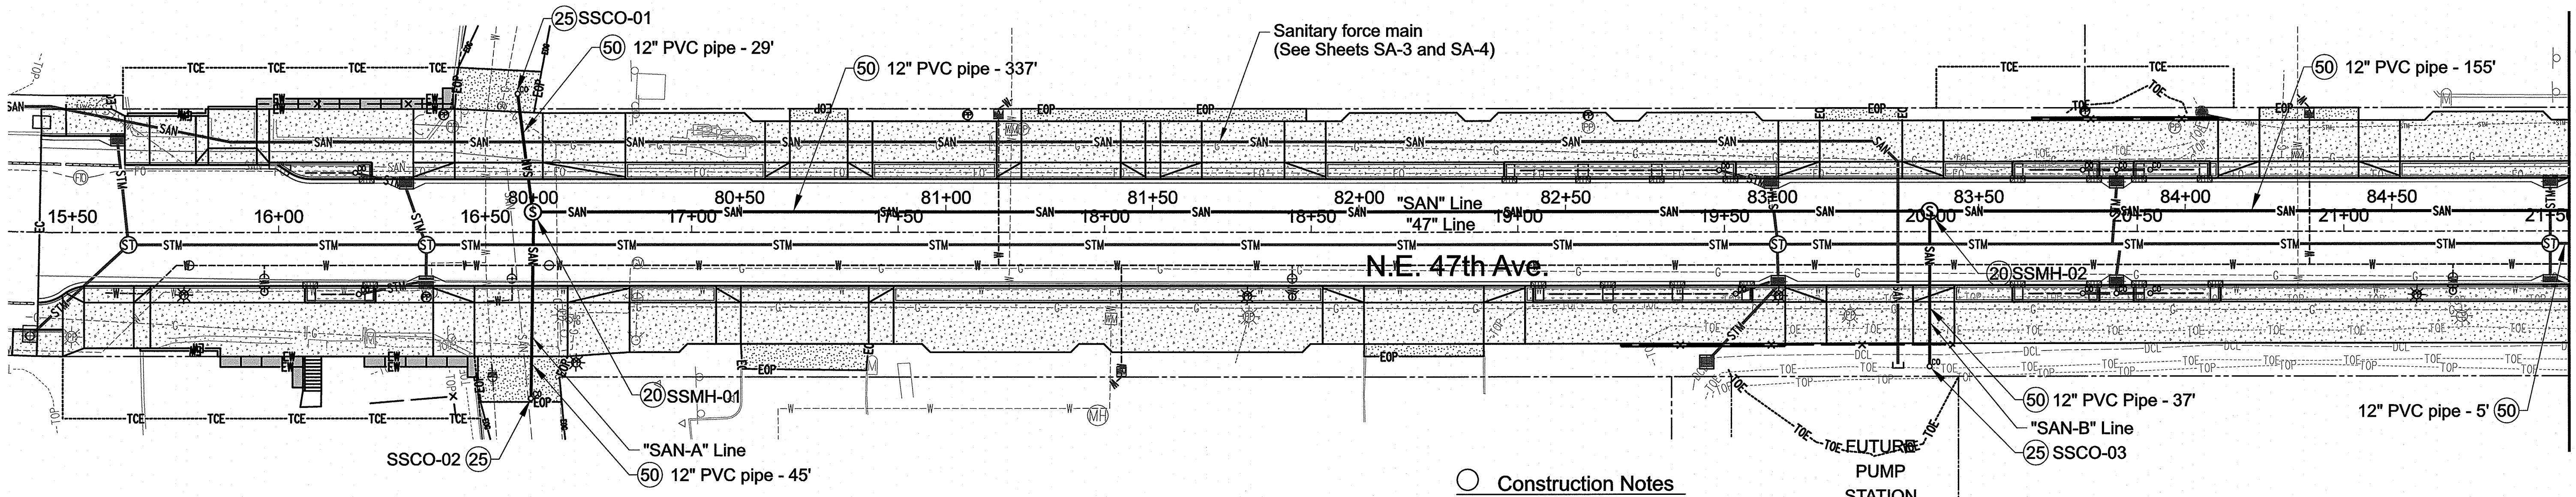

Plan

- Construction Notes**
- 20 Construct 48" dia. Std. precast concrete manhole - 2. See Std. Drg. No. P-150.
 - 25 Install Terminal Cleanout - 3. See Detail "A" on Sht. SA-4.
 - 50 Install 12" PVC pipe - 603. See Detail "D" on Sht. SA-4.

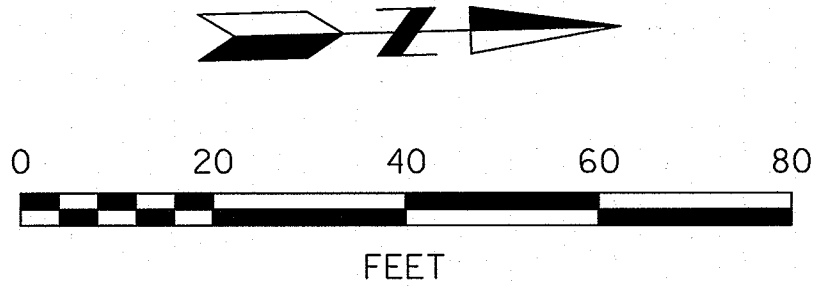

NO.	DATE	DESCRIPTION	REVISION

DESIGNED BY R. Corti	DATE APPROVED April 2019
CAD BY C. Shearer	PROGRAM MGR. J. Dvorak
CHECKED BY D. Nunamaker	CONSTR. MGR. L. Moorhead
DESIGN MGR. M. Gualotunia	



APPROVAL:	
William F. Ryan	5/20/19
CHIEF ENGINEER	REG. PROF. ENGR. NO. 16301PE

CITY OF PORTLAND, OREGON

BUREAU OF ENVIRONMENTAL SERVICES

NICK FISH COMMISSIONER

WILLIAM F. RYAN, P.E. CHIEF ENGINEER







N.E. 47th Ave: N.E. Columbia Blvd. - N.E. Cornfoot Rd.

Sanitary Gravity Main Plan & Profile

1/4 SECTION
2841.2842
2841.2842


PROJECT NO.
PBOT T00539
BES E10877

SHEET NO.
SA-1

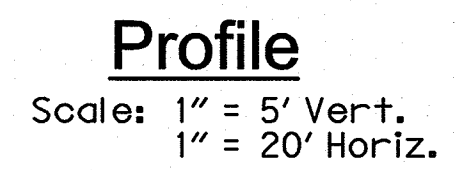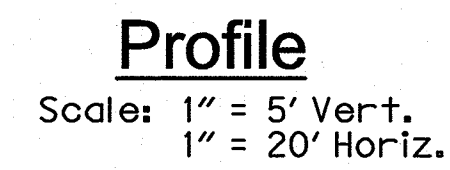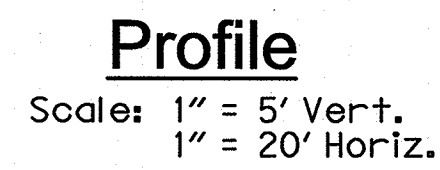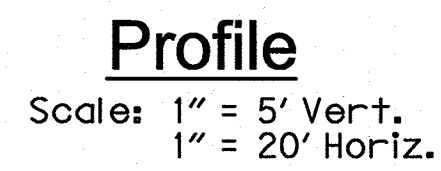


-
- A graphic scale bar labeled "FEET" with markings at 0, 20, 40, 60, and 80. The bar is divided into alternating black and white segments, with a double black segment between 40 and 60 feet. Above the bar is a north arrow pointing to the right, consisting of a stylized arrowhead and a crossbar.

										DESIGNED BY	DATE APPROVED
										<i>R. Corti</i>	<i>April 2019</i>
										CAD BY	PROGRAM MGR.
										<i>C. Shearer</i>	<i>J. Dvorak</i>
										CHECKED BY	CONSTR. MGR.
										<i>D. Nunamaker</i>	<i>L. Moorhead</i>
NO.	DATE	DESCRIPTION							APPD.	DESIGN MGR.	
REVISION											<i>M. Gualotunia</i>

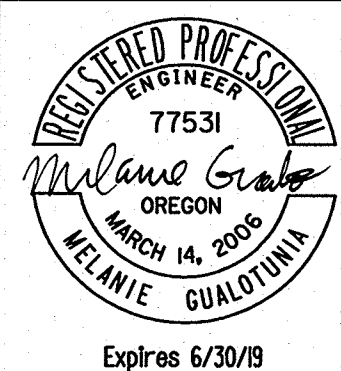

WILL F. BEN 5/20/19
CHIEF ENGINEER REG. PROF. ENGR. NO. 16301PE

4 SECTION
2841,2842
2941,2942
OBJECT NO.
BOT T00539
BES E10877
SHEET NO.

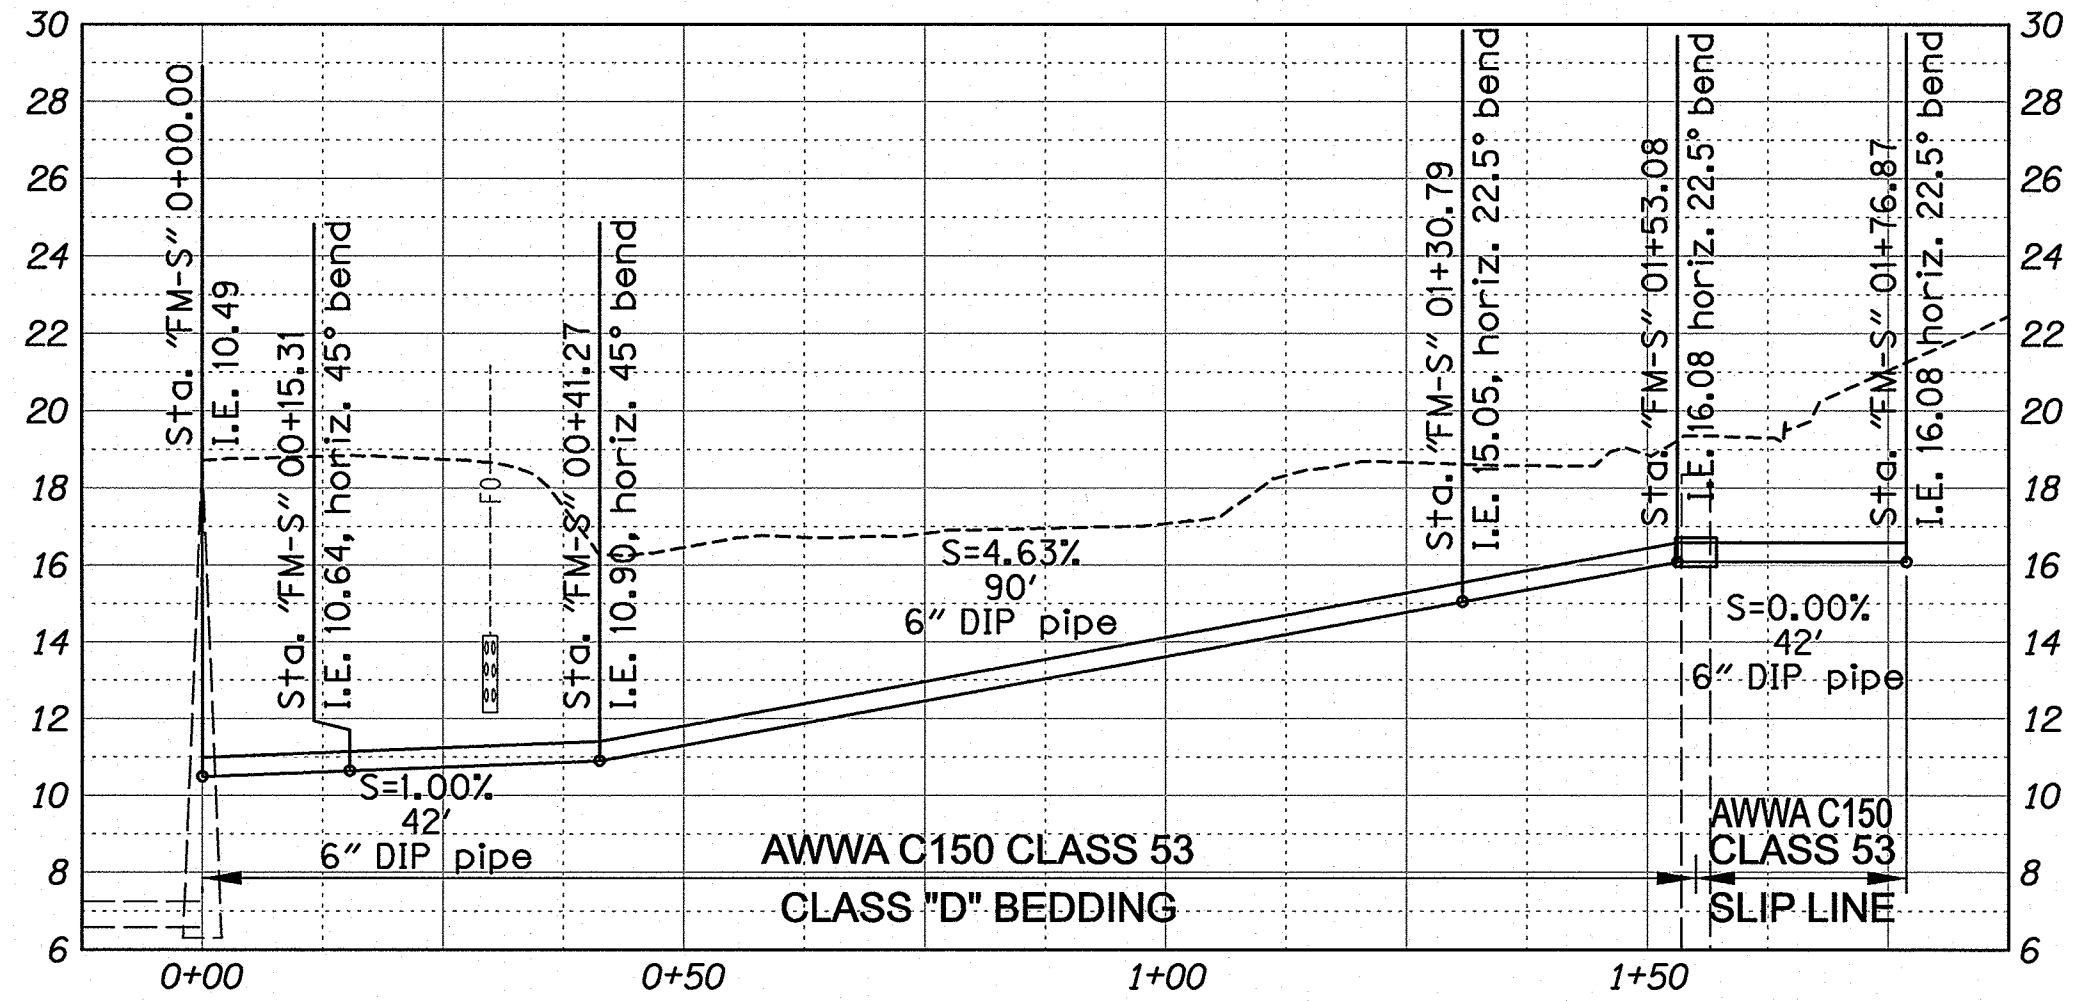

"FM-S" Line

Profile

Scale: 1" = 5' Vert.
1" = 20' Horiz.




"FM-N" Line

Profile

Scale: 1" = 5' Vert.
1" = 20' Horiz.

Notes:


1. Contractor to pothole ends of existing 14" HDPE. Report findings to owner's rep.
2. Minimum 3' depth of cover.
3. Mechanically restrain all DI fittings and DI pipe joints within HDPE casing.

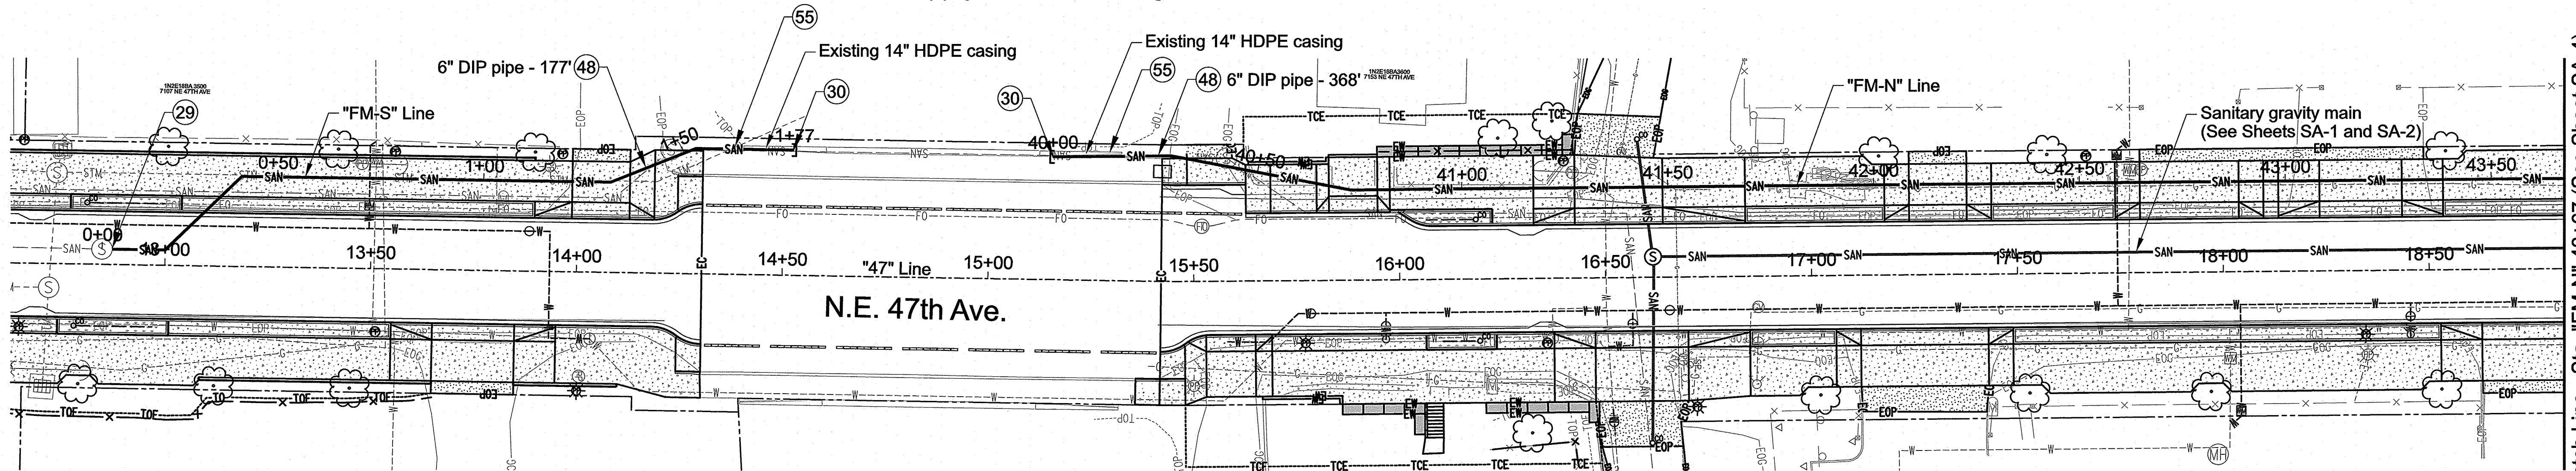

Plan





Construction Notes

- 29 Connect to existing manhole APB336. See Detail "C" on Sht. SA-4.
- 30 Slip line 6" DI in existing 14" HDPE casing. See Detail "B" on Sht. SA-4.
- 48 Install 6" Ductile Iron pipe - 545'. See Detail "D" on Sht. SA-4.

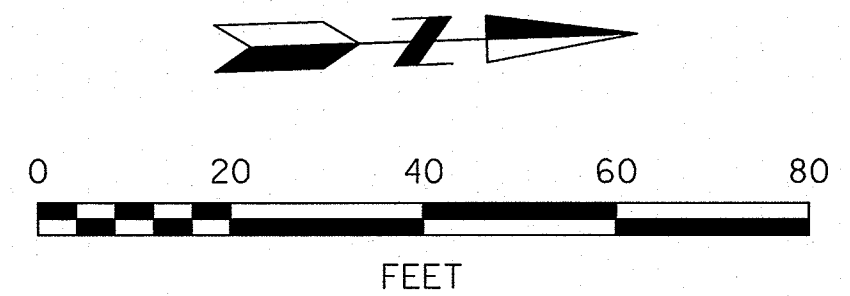

Plot Date: 5/8/2019 10:59:45 AM Filename: \\p0dotint\grps\cds\il\Design\T00539 - NE 47th Ave LID - Columbia Blvd - Cornfoot Rd\CAD\PLAN\SHEETS\SH T SA-03 SANITARY FORCE MAIN PLAN & PROFILE\PLOT_SHT_SA-03.dgn

DESIGNED BY R. Corti		DATE APPROVED April 2019		APPROVAL: WILLIAM F. RYAN, P.E. 5/20/19		CITY OF PORTLAND, OREGON BUREAU OF ENVIRONMENTAL SERVICES NICK FISH WILLIAM F. RYAN, P.E.		N.E. 47th Ave: N.E. Columbia Blvd. - N.E. Cornfoot Rd.		174 SECTION 2841, 2842 2841, 2842	
CAD BY C. Shearer		PROGRAM MGR. J. Dvorak		CONSTR. MGR. L. Moorhead		COMMISSIONER CHIEF ENGINEER		Sanitary Force Main Plan & Profile		PROJECT NO. PBOT T00539	
CHECKED BY D. Nunamaker		DESIGN MGR. M. Gualotunia		APPD.		CHIEF ENGINEER				BES E10877	
NO.		DATE		DESCRIPTION		REVISION				SHEET NO.	
										SA-3	

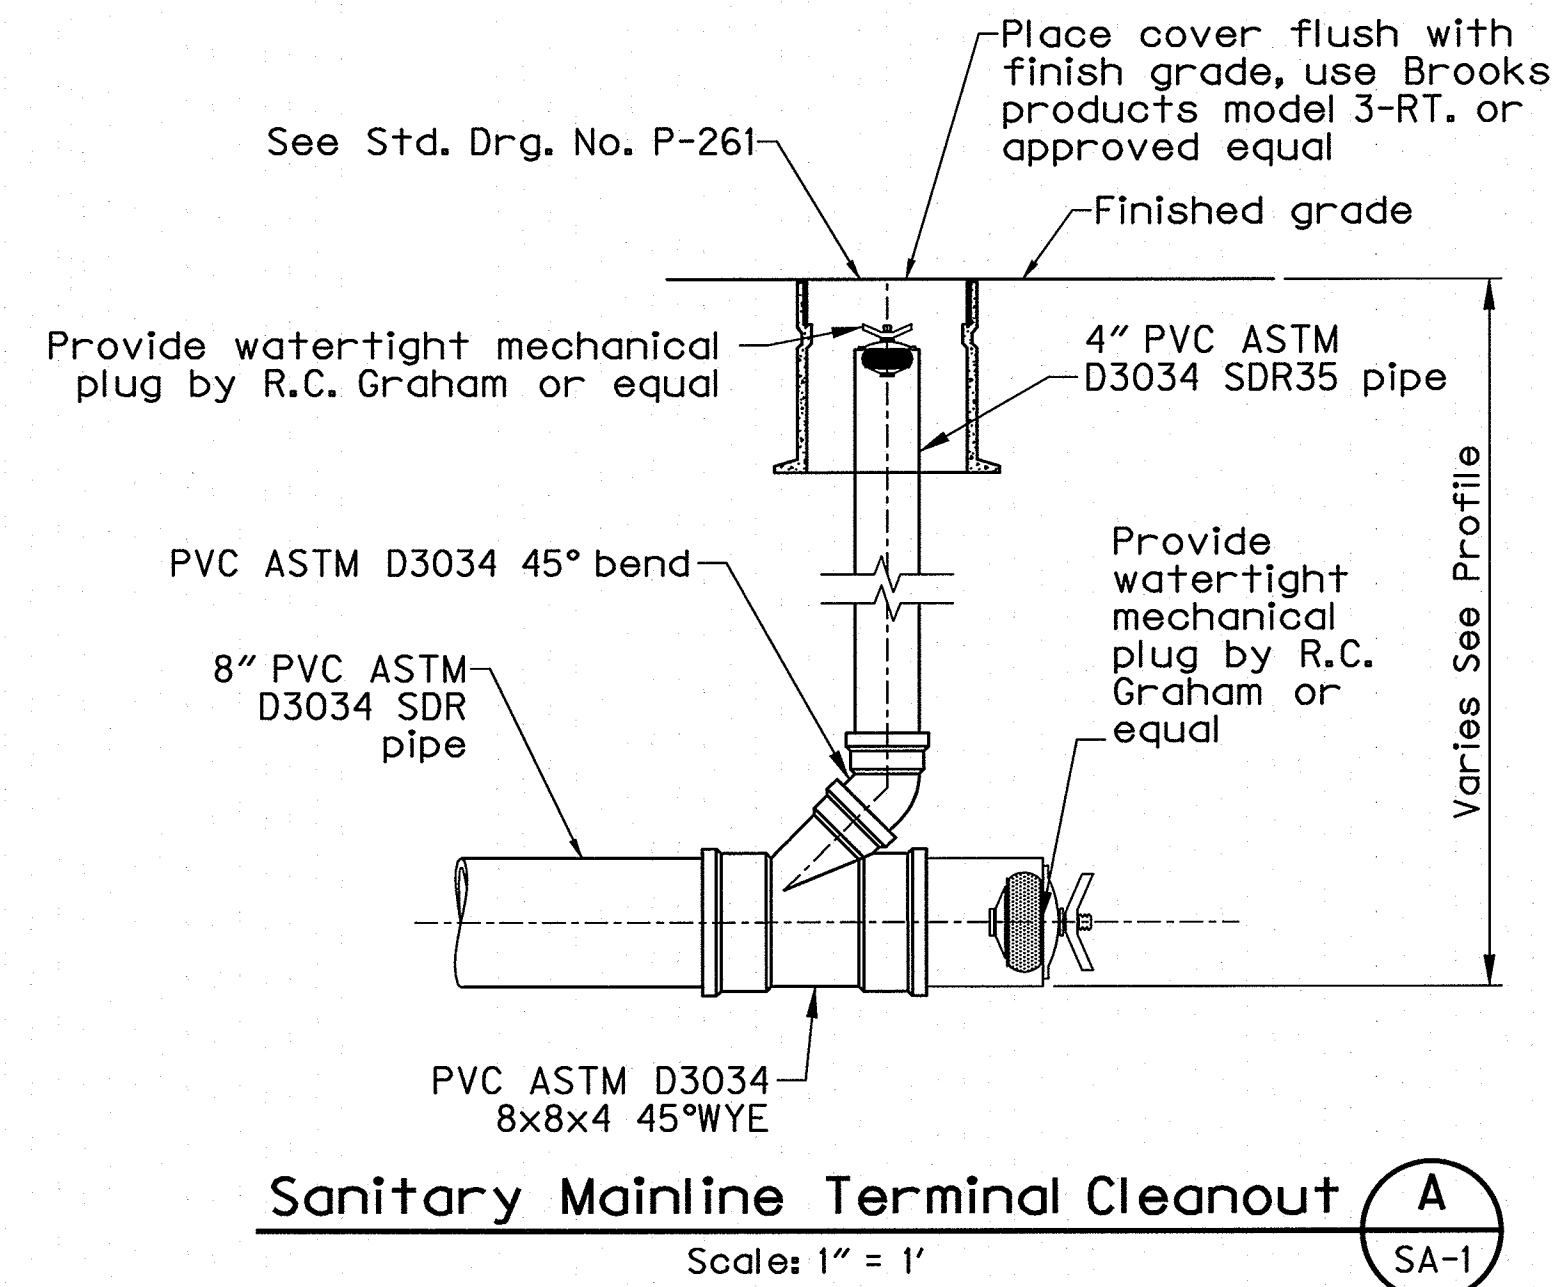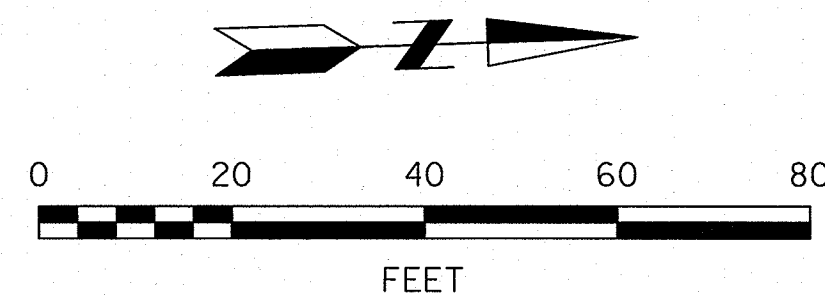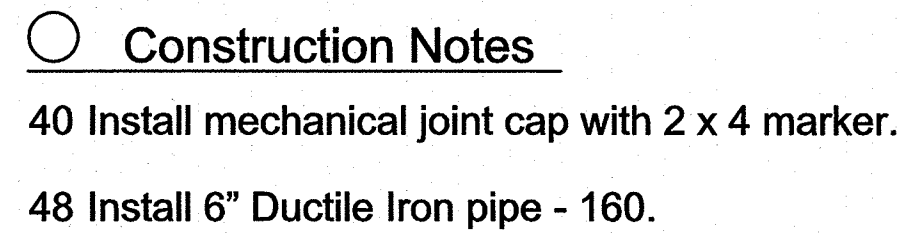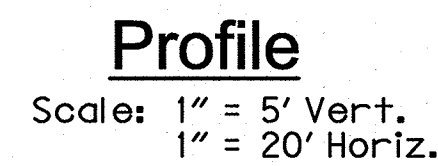

Notes:


1. Install spacer 2' min. on both sides of joints.
2. Install additional spacers per manufacturers recommendation.

Ductile Iron Pipe
Termination at Bridge Abutments

Not to Scale

B

SA-1
SA-2

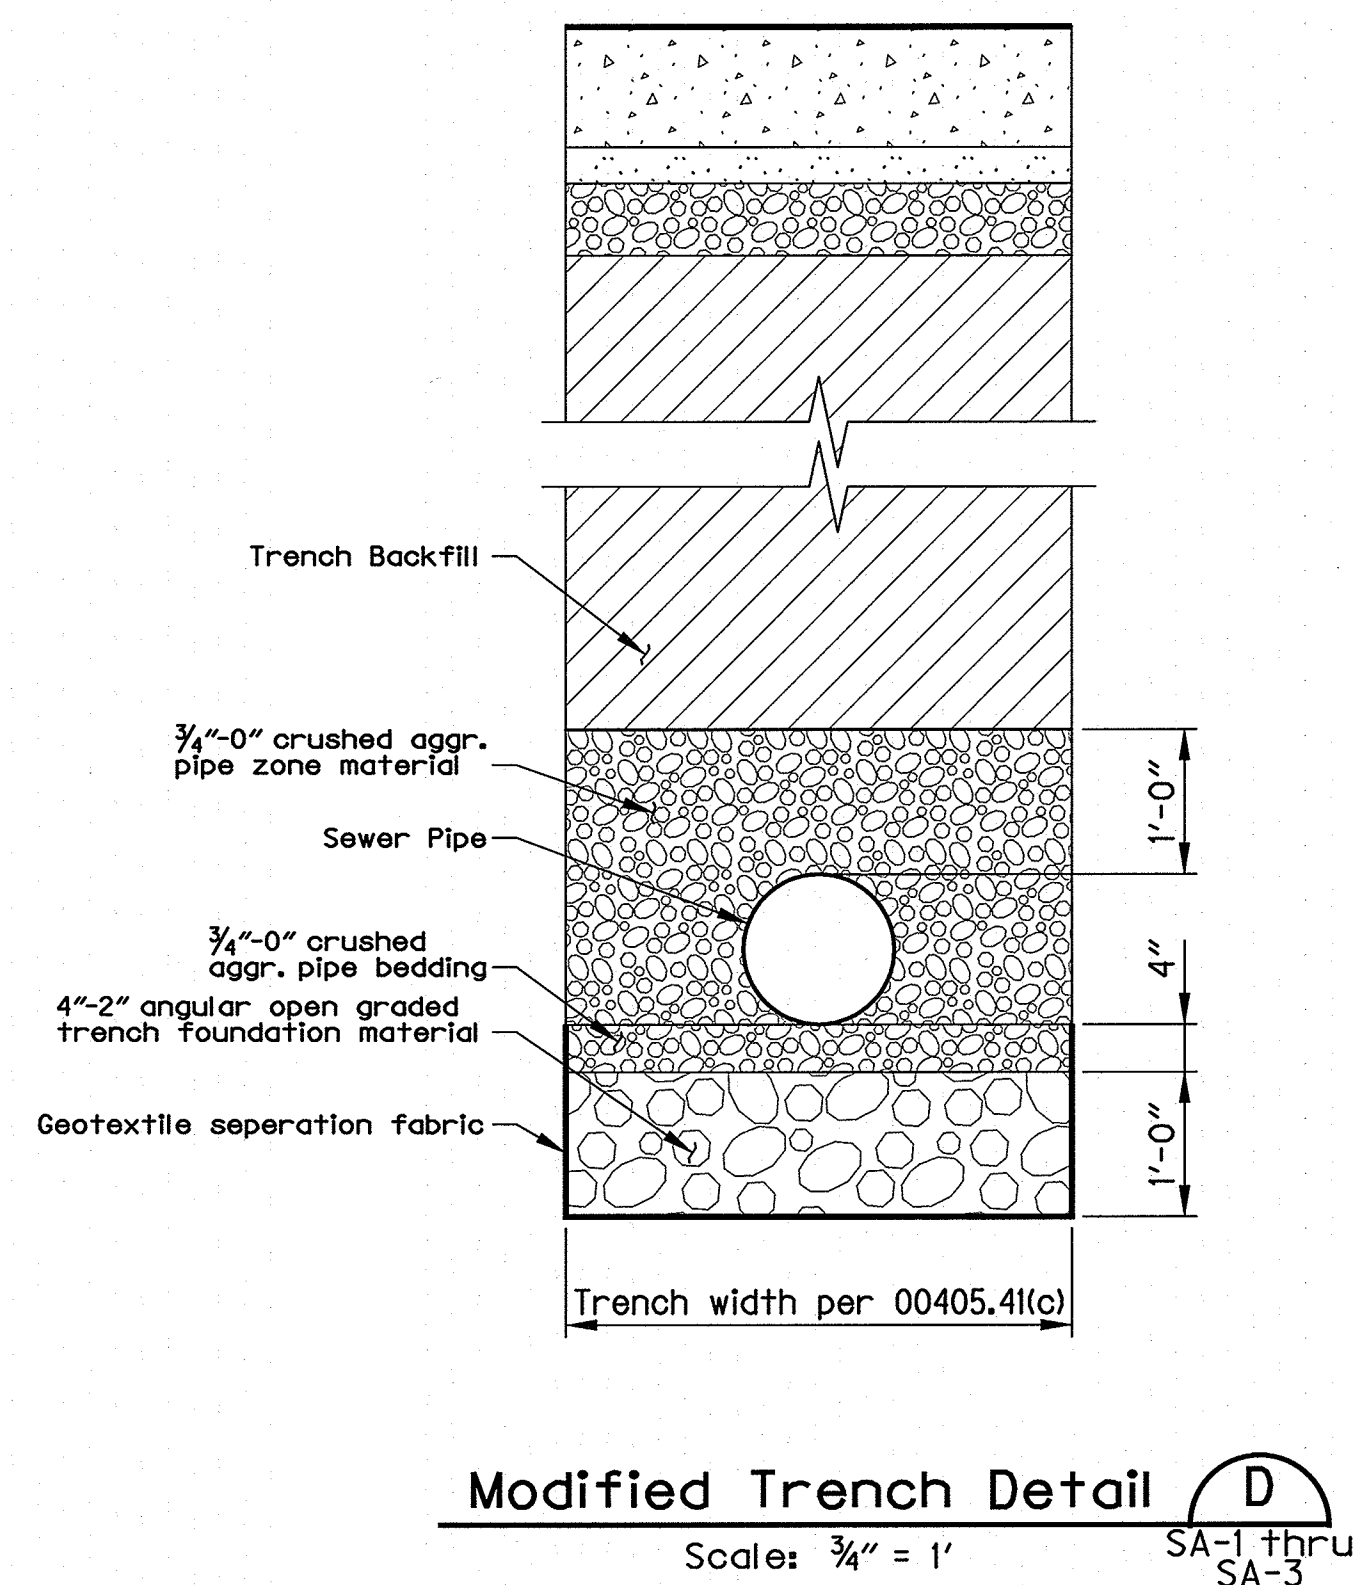

Section

Ductile Iron Pipe
Termination at MH APB336

Not to Scale

C
SA-3

								DESIGNED BY <i>R. Corti</i>	DATE APPROVED <i>April 2019</i>
								CAD BY <i>C. Shearer</i>	PROGRAM MGR. <i>J. Dvorak</i>
								CHECKED BY <i>D. Nunamaker</i>	CONSTR. MGR. <i>L. Moorhead</i>
NO.	DATE	DESCRIPTION					APPD.	DESIGN MGR. <i>M. Gualotunia</i>	
REVISION									

REGISTERED PROFESSIONAL
ENGINEER
77531
Melanie Gualtonia
OREGON
MARCH 14, 2006
MELANIE GUALTONIA
Expires 6/30/19

APPROVAL:

William F. Brown 5/20/19

CHIEF ENGINEER REG. PROF. ENGR. NO. 16301PE

CITY OF PORTLAND, OREGON

**BUREAU OF
ENVIRONMENTAL SERVICES**

NICK FISH **COMMISSIONER**

WILLIAM F. RYAN, P.E. **CHIEF ENGINEER**





N.E. 47th Ave: N.E. Columbia Blvd. - N.E. Cornfoot Rd.

Sanitary Force Main Plan, Profile & Details

74 SECTION
2841,2842
2941,2942

PROJECT NO.
PBOT T00539
BES E10877

SHEET NO.
SA-4

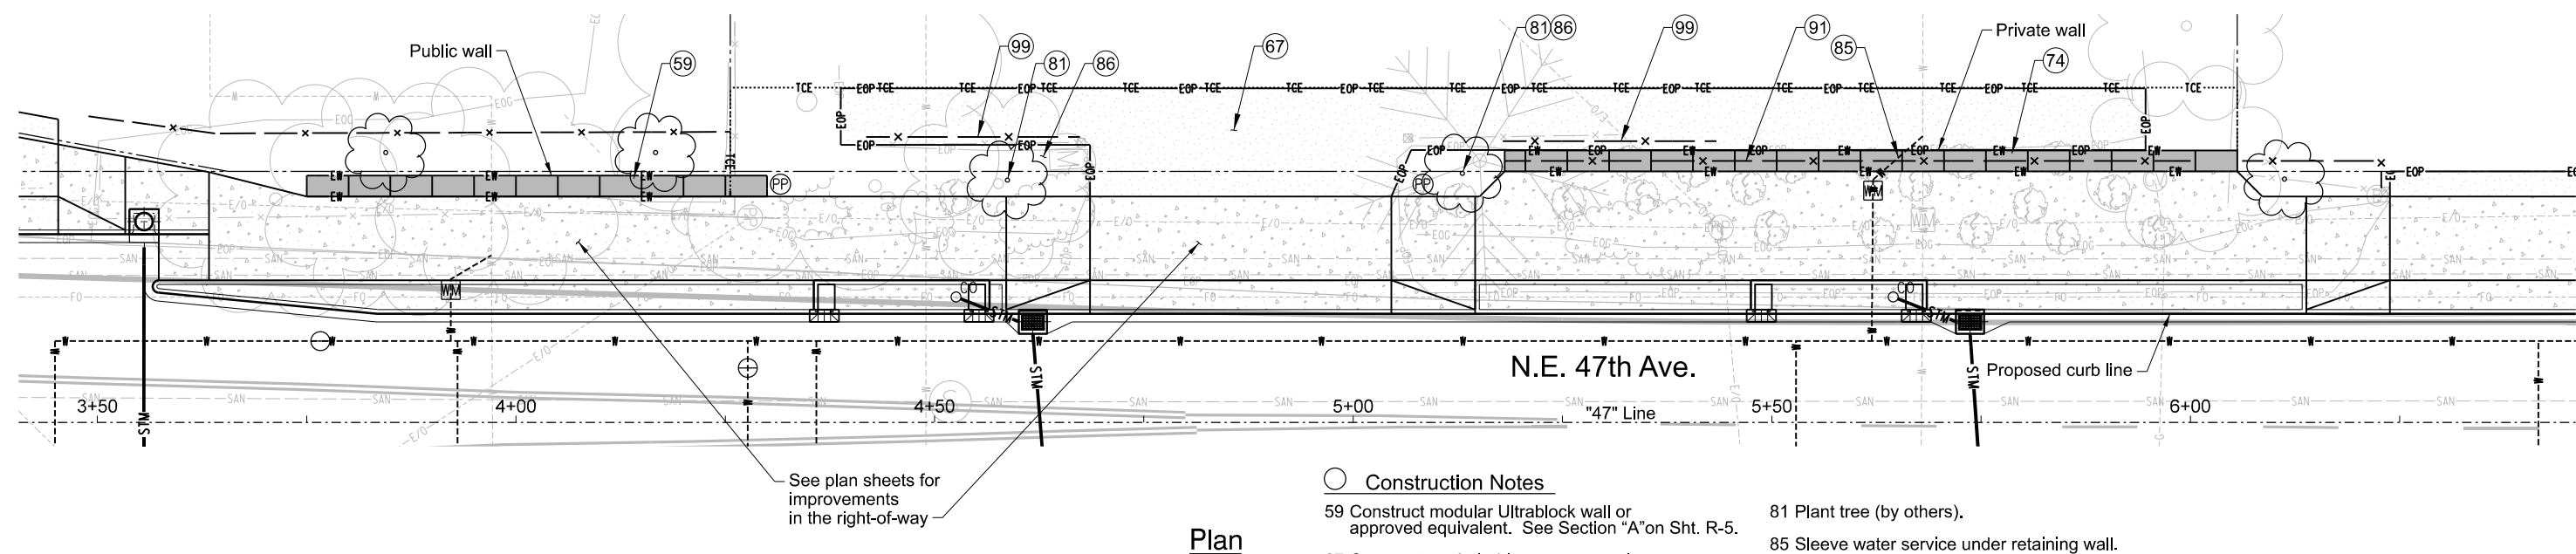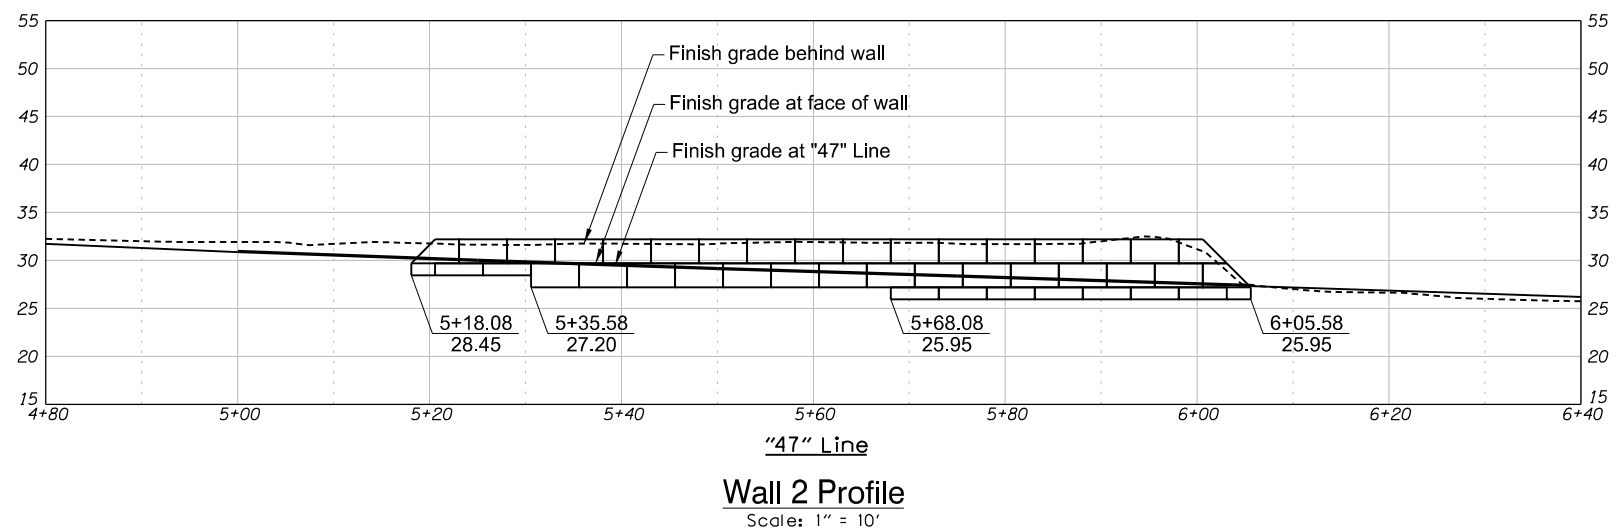

○ Construction Notes

59 Construct modular Ultrablock wall or approved equivalent. See Section "A" on Sht. R-5.

67 Construct asphalt driveway connection 6" nom. thickness, 1/2" dense MHMAC over 6" aggregate base. Match existing asphalt if thicker.


74 Construct modular Ultrablock wall. See Section "B" on Sht. R-5.


81 Plant tree (by others).

85 Sleeve water service under retaining wall.

86 Install bark mulch - 4" thick.


91 Install Type 'C' Protective Fencing. See Std. Drg. Nos. BR240, BR241, and BR242.

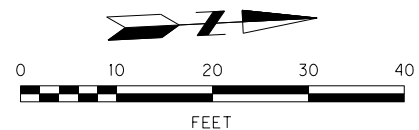


 				DESIGNED BY N. Blanchard	DATE APPROVED May 2019	X  Digital Signature OREGON JULY 9, 2001 NICOLE OTT BLANCHARD Expires 12/31/2019	APPROVALS:	 PORTLAND BUREAU OF TRANSPORTATION DAN SALTZMAN STEVE TOWNSEN, P.E. COMMISSIONER CITY ENGINEER	 N.E. 47th Ave: N.E. Columbia Blvd. - N.E. Cornfoot Rd. Retaining Walls 1 & 2 Plan and Profile	174 SECTION 2841, 2842 2941, 2942 PROJECT NO. PBOT T00539 BES E10853 SHEET NO. R-1	
				CAD BY C. Shearer	DIV. ENGINEER S. Townsen		 SUPERVISING ENGINEER				REG. PROF. ENGR. NO. 84470PE
				CHECKED BY K. Roske			 CITY ENGINEER				REG. PROF. ENGR. NO. 51538PE
NO.	DATE	DESCRIPTION	APPD.								
REVISION											



59 Construct modular Ultrablock wall or approved equivalent. See Section "A" on Sht. R-5.

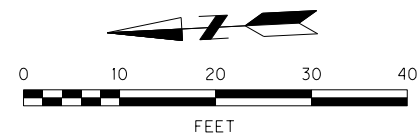

 			DESIGNED BY N. Blanchard	DATE APPROVED May 2019		APPROVALS:  SUPERVISING ENGINEER REG. PROF. ENGR. NO. 84470PE  CITY ENGINEER REG. PROF. ENGR. NO. 51538PE			N.E. 47th Ave: N.E. Columbia Blvd. - N.E. Cornfoot Rd. Retaining Wall 3 Plan and Profile	174 SECTION 2841, 2842 2941, 2942 PROJECT NO. PBOT T0053 BES E1085 SHEET NO. R-2
			CAD BY C. Shearer	DIV. ENGINEER S. Townsen						
			CHECKED BY K. Roske							
NO.	DATE	DESCRIPTION	APPD.							
		REVISION								




- 12 Protect existing structure.
- 14 Remove sidewalk. Coordinate with adjacent property owner.
- 56 Install trench drain. See Sht. D-5.
- 57 Reconstruct existing wall to match into new wall.
- 74 Construct modular Ultrablock wall or approved equivalent.
See Section "B" on Sht. R-5.
- 77 Install Type CL-4 chain link fence. See Std. Drg. No. RD815.
- 78 Construct cantilever retaining wall, cast-in-place concrete.
See Section "A" on Sht. R-6.
- 81 Plant tree (by others).

			DESIGNED BY N. Blanchard	DATE APPROVED May 2019		APPROVALS:	 PORTLAND BUREAU OF TRANSPORTATION DAN SALTZMAN STEVE TOWNSEN, P.E.	 N.E. 47th Ave: N.E. Columbia Blvd. - N.E. Cornfoot Rd.	Retaining Wall 4 Plan and Profile	174 SECTION 2841, 2842 2841, 2842 PROJECT NO. PBOT T00539 BES E10853 SHEET NO. R-3
			CAD BY C. Shearer	DIV. ENGINEER S. Townsen		 SUPERVISING ENGINEER REG. PROF. ENGR. NO. 84470PE				
			CHECKED BY K. Roske			 CITY ENGINEER REG. PROF. ENGR. NO. 51538PE				
NO.	DATE	DESCRIPTION	APPD.							
		REVISION								




-

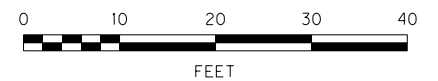


				DESIGNED BY <i>N. Blanchard</i>	DATE APPROVED May 2019	X REGISTERED PROFESSIONAL ENGINEER 63222PE OREGON JULY 9, 2009 NICOLE OTT BLANCHARD Expires 12/31/2019	APPROVALS: <i>Bob McIntyre</i> SUPERVISING ENGINEER REG. PROF. ENGR. NO. 84470PE <i>Steve Townsen</i> CITY ENGINEER REG. PROF. ENGR. NO. 51538PE	PB T PORTLAND BUREAU OF TRANSPORTATION DAN SALTZMAN STEVE TOWNSEN, P.E. CITY OF PORTLAND OREGON 1851 COMMISSIONER CITY ENGINEER	N.E. 47th Ave: N.E. Columbia Blvd. - N.E. Cornfoot Rd. Retaining Wall 5 Plan and Profile	1/4 SECTION 2841, 2842 2941, 2942	
				CAD BY <i>C. Shearer</i>	DIV. ENGINEER S. Townsen					PROJECT NO. PBOT T00539 BES E10853	
				CHECKED BY <i>K. Roske</i>						SHEET NO. R-4	
NO.	DATE	DESCRIPTION		APPD.							
REVISION											


Plot Date: 5/16/2019 3:40:18 PM
Filename: S:_L\Design\T00539 - NE 47th Ave LID - Columbia Blvd - Cornfoot Rd\CAD\PLAN\SHEETS\SHT R-05 MISC STRUCTURAL AND SLOPE DETAILS\PILOT_SHT_R-05.dgn

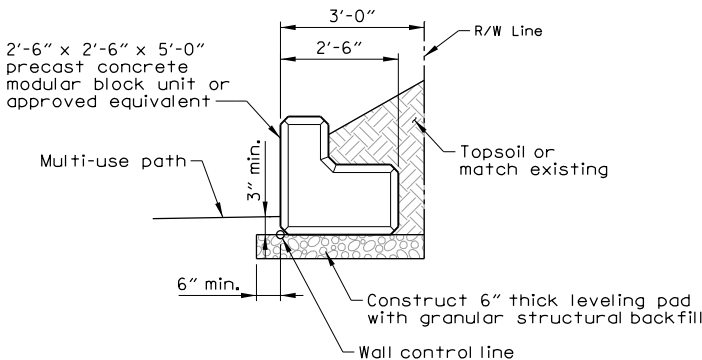

Modular Gravity Retaining Wall Section A
Scale: 1/2" = 1'-0"

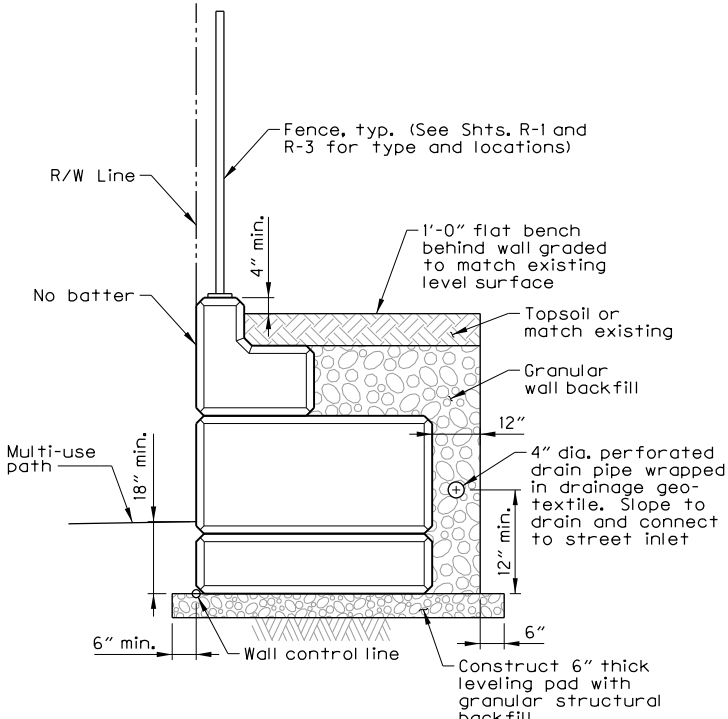


Modular Gravity Retaining Wall Section B
Scale: 1/2" = 1'-0"

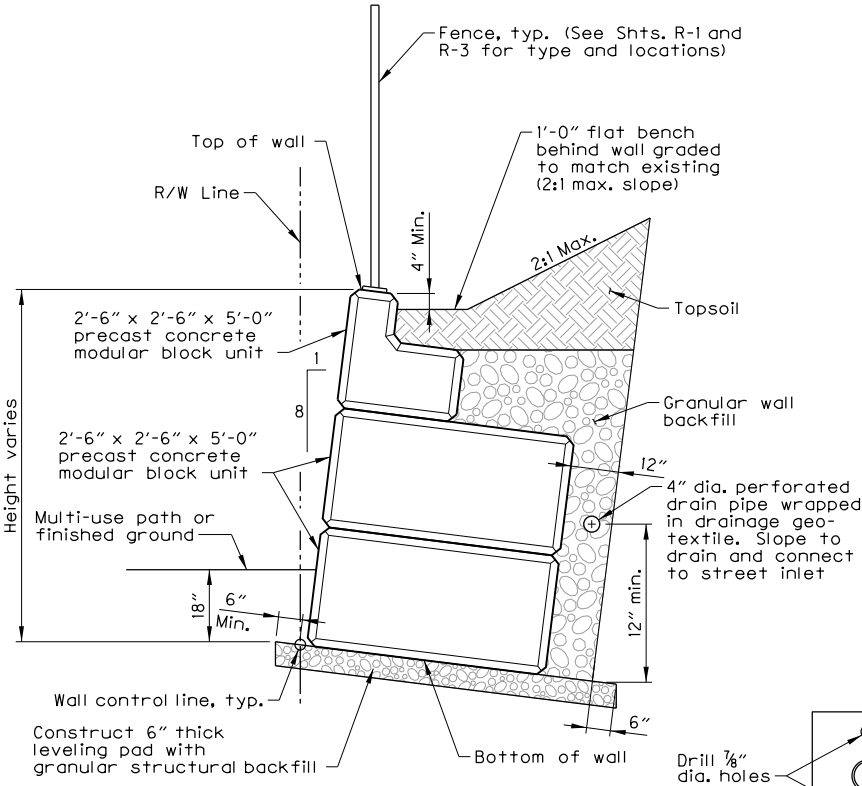


Modular Gravity Retaining Wall Section C
Scale: 1/2" = 1'-0"

- Fence Notes:**
1. All fence posts shall be installed plumb in the longitudinal direction and plumb in transverse direction.
 2. All steel plates and shapes shall conform to ASTM Specification A709 Grade 36.
 3. Unless noted otherwise, concrete anchors shall be A307 3/4" diameter resin bonded anchors with a minimum pullout strength of 18,000 lbs. Anchors shall be installed according to manufacturer's instructions. Anchor embedment shall be such that the required strength is achieved, but not less than 6".

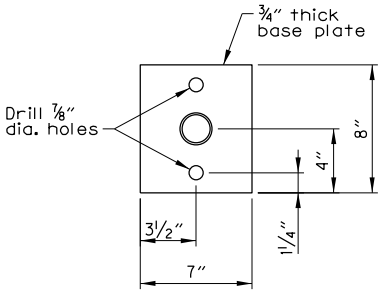


Base Plate Plan, Typ.

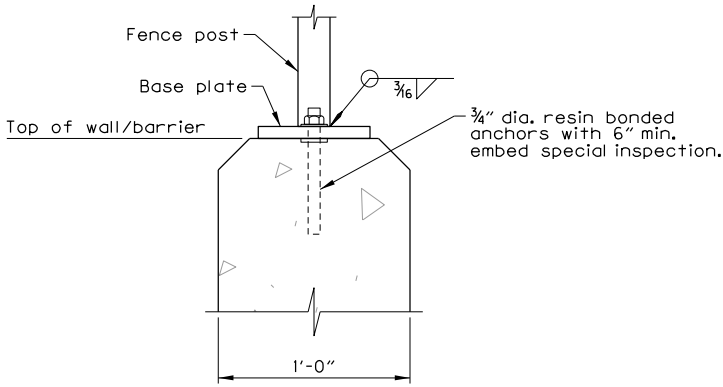


Base Plate Section

Fence Mount Retaining Wall D
Scale: 2" = 1'-0"

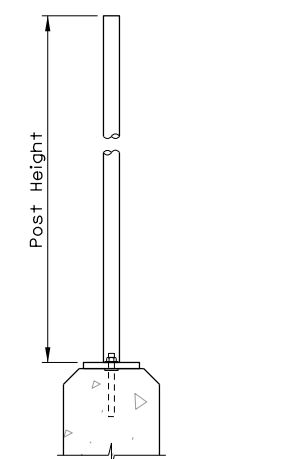


Fence Section E
Scale: 1" = 1'-0"


- Retaining Wall General Notes:**
1. All exposed blocks shall have Quarystone Face finish or approved equivalent.
 2. Wall design provides minimum factor of safety of 1.5 against sliding and 2.0 against overturning. Assumed friction factor between base of wall and leveling pad is 0.493.
 3. Design Parameters:
Backfill/embankment soil unit weight = 115 lbs./ft.
Angle of internal friction of backfill/embankment soil = 29°
Live load surcharge = 250 psf
 4. Excavate to the bottom of leveling pad and make excavation available for inspection by the geotechnical engineer. Where directed, over excavate and construct granular structure bearing pad to the depth specified by the engineer.

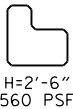

Assembly Details
Modular Gravity Retaining Wall Section A

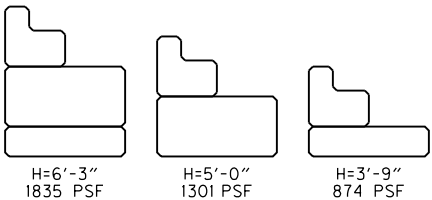

Assembly Details
Modular Gravity Retaining Wall Section B

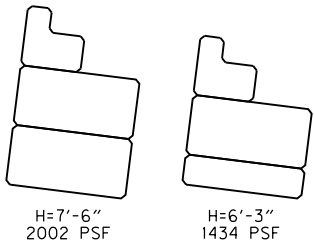


Assembly Details
Modular Gravity Retaining Wall Section C

DESIGNED BY
F. Mangubat
CAD BY
C. Shearer
CHECKED BY
C. Glasgow

DATE APPROVED
May 2019
DIV. ENGINEER
S. Townsen



APPROVALS:
John Cameron Glasgow
SUPERVISING ENGINEER
Steve Townsen
CITY ENGINEER

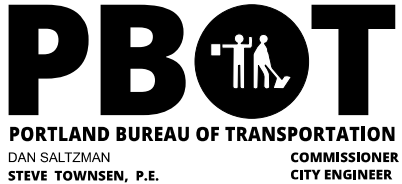


N.E. 47th Ave: N.E. Columbia Blvd. - N.E. Cornfoot Rd.

Miscellaneous
Structural Details

1/4 SECTION
2841,2842
2941,2942
PROJECT NO.
PBOT T00539
BES E10853
SHEET NO.


R-5

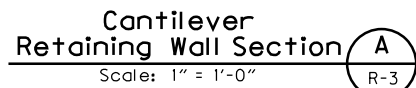

Wall Interface Detail


Scale: $\frac{1}{2}" = 1'-0"$

C
R-4

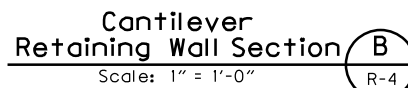


1. Provide Class 4,000 psi - 1½", 1" or ¾" concrete.
2. Provide all reinforcing steel according to ASTM Specification A706 or ASTM A615 Grade 60.
3. Place bars 2" clear of the nearest face of concrete unless shown otherwise.
4. Wall design provides minimum factor of safety of 1.5 against sliding and 2.0 against overturning.
5. Design parameter: Backfill/embankment soil unit weight = 110 lbs./ft. Angle of internal friction of backfill/embankment soil is 30°. Live load surcharge=50 psf.
6. Make footing excavation available for inspection by the geotechnical engineer. Where directed, over-excavate and construct granular structural bearing pad to the depth specified by the engineer.

				DESIGNED BY F. Mangubat	DATE APPROVED May 2019		APPROVALS:  SUPERVISING ENGINEER REG. PROF. ENGR. NO. 80798PE  CITY ENGINEER REG. PROF. ENGR. NO. 51538PE			N.E. 47th Ave: N.E. Columbia Blvd. - N.E. Cornfoot Rd. Miscellaneous Structural Details	174 SECTION 2841, 2842, 2941, 2942 PROJECT NO. PBOT T0053 BES E1085 SHEET NO. R-6
				CAD BY C. Shearer	DIV. ENGINEER S. Townsen						
				CHECKED BY C. Glasgow							
NO.	DATE	DESCRIPTION	APPD.								
		REVISION									

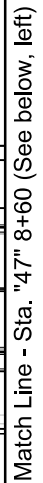


- Striping Notes:

 - 1.) Remove all conflicting striping and pavement markings.
 - 2.) Refer to pavement marking standard detail blocks shown on "P-" sheets and "TM" sheets.
 - 3.) All longitudinal line work to be non-profile, 120 mil., extruded thermoplastic.
 - 4.) All transverse line work to be Type "B-HS" thermoplastic.
 - 5.) All legend, symbols and arrows to be Type "B-HS" thermoplastic.

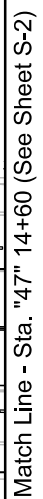

Install Surface Mounted Plastic Curb (white, 40" length) with one tubular marker (white, 36" height), per 40" segment of curb. Provide a 12" gap at each curb connection and a max. gap of 36" every 13'-4" for drainage. _____

			DESIGNED BY M. Haines	DATE APPROVED May 2019		APPROVALS:  CITY TRAFFIC ENGINEER REG. PROF. ENGR. NO. 16399PE  CITY ENGINEER REG. PROF. ENGR. NO. 51538PE			N.E. 47th Ave: N.E. Columbia Blvd. - N.E. Cornfoot Rd. Permanent Signing and Striping Plan	174 SECTION 2841, 2842, 2941, 2942 PROJECT NO. PBOT T0053 BES E1085 SHEET NO. S-1
			CAD BY C. Shearer							
			CHECKED BY M. Dellinger							
NO.	DATE	DESCRIPTION	APPD.							
REVISION										

 				DESIGNED BY M. Haines	DATE APPROVED May 2019	X  Digital Signature	APPROVALS:	 PORTLAND BUREAU OF TRANSPORTATION DAN SALTZMAN STEVE TOWNSEN, P.E. COMMISSIONER CITY ENGINEER	 N.E. 47th Ave: N.E. Columbia Blvd. - N.E. Cornfoot Rd.	1/4 SECTION 2841, 2842 2941, 2942 PROJECT NO. PBOT T0053 BES E1085 SHEET NO. S-2
			CAD BY C. Shearer		CITY TRAFFIC ENGINEER		REG. PROF. ENGR. NO. 16399PE			
			CHECKED BY M. Dellinger		CITY ENGINEER		REG. PROF. ENGR. NO. 51538PE			
NO.	DATE	DESCRIPTION	APPD.							
REVISION										

Plot Date: 5/10/2019 1:44:30 PM
Filename: S:_L\Design\T00539 - NE 47th Ave LID - Columbia Blvd - Cornfoot Rd\CAD\PLAN SHEETS\5HT 5-03 PERMANENT SIGNING LEGEND\PLOT_SHT_5-03.dgn



Traffic Sign Bubble Legend

- Install new sign (N)
- Install new sign (N) on sign support (M)
- Install new sign (N) on existing sign support (M)
- Reinstall existing sign (N)
- Reinstall existing sign (N) on new sign support (M)
- Reinstall existing sign (N) and reinstall existing sign support (M)
- Remove existing sign(N)
- Remove existing sign(N) and sign support (M)
- Remove and save existing sign (N)
- Remove and save existing sign (N) and remove sign support (M)
- Remove existing sign (N) and maintain and protect existing sign support (M)
- Remove and save existing sign (N) and protect existing sign support (M)
- Remove and save existing sign (N) and remove and save existing sign support (M)
- Remove existing sign support (M)
- Install sign support (M) only
- Maintain and protect existing sign (N) and support

N = Sign Number. See "Traffic Signs" Legend for the numbers.
M = Material for Pole or Post
Material Options are: BR = Bike Rack Support
BA = Breakaway Anchor BD = Breakaway Dome
LP = Light Pole P = Pipe Post FP = Flexible Post
SP = Signal Pole UP = Utility Pole W = Wood Post

Traffic Sign Number Legend

Sign No. 1
R1010
R1-1
30x30

Sign No. 2
S3701
30x30

Sign No. 3
W3700
W14-1
24x24

Sign No. 4
W3710
W14-1
30x30

Sign No. 5
W3700
W14-1
24x24

Sign No. 6
W3210
W11-2
30x30

Sign No. 7
S1105
W13-7P
24x12

Sign No. 8
S2090
R9-3A
18x18

Sign No. 9
S3160
R9-7
12x18

Sign No. 10
S3001
D11-1A
18x18

Sign No. 11
S3360
M7-4
12x9

Sign No. 12
S3980R
24x18

Sign No. 13
S3701A
30x18

Sign No. 14
G5500
8xVaries

Sign No. 15
R2090
24x30

Sign No. 16
R2095
30x36

Sign No. 17
R1010
R1-1
30x30

Denotes
Existing
Sign

STREET NAME SIGN TABLE			
SIGN#	STREET NAME	BLOCK#	REMARKS
141	NE 47th Av	-	See Std. Drg. No. P-420
142	NE Buffalo St	7200	See Std. Drg. No. P-420
143	NE Crystal Ln	7400	See Std. Drg. No. P-420

Note:
For signs 141 thru 143, contractor must submit shop drawings in compliance with Std. Drg. No. P-420 to the PBOT traffic engineer prior to sign fabrication.

1/ IF SIGN LOCATION IS IN CONFLICT WITH OR BLOCKED BY EXISTING STREET FEATURES CONTACT THE ENGINEER PRIOR TO INSTALLATION.

[illegible]

LEGEND CODE

- PAN
(T)

INSTALL TYPE (T) SERVICE PANEL.
SEE STD. DRGS. P-670 AND P-671
- RFB
AC

INSTALL RRFB CONTROLLER CABINET AND
AUDIBLE PUSH BUTTON INTERFACE PANEL
- PP
(L)

INSTALL (L) FT PIPE POST ON PEDESTAL BASE
- B
SLP

INSTALL STEEL BOTTLENECK STREET LIGHT POLE WITH TOWN AND
COUNTRY FIXTURE. POLE AND FIXTURE TO BE POWDER COATED
BLACK. FIXTURE REQUIRES 4 INCH LONG 3 INCH O.D. TENON ON POLE TOP.
REFER TO PBOT STD DRG P-660 FOR FOUNDATION DETAILS.
- PE

INSTALL PHOTOCELL
- SB
(T)

INSTALL TYPE (T) SIDEWALK PULL BOX, SEE STD. DRG. P-632
- UJB

INSTALL UTILITY JUNCTION BOX
- RRFB

INSTALL RECTANGULAR RAPID FLASH BEACON ASSEMBLY.
SEE STD. DRG P-639
- APB

INSTALL AUDIBLE PUSH BUTTON FOR RRFB SYSTEM
WITH 9 IN X 12 IN SIGN, CITY SIGN CODE S2266.
USE POLARA XAVIIR APPROVED EQUAL
- (S)

INSTALL (S) IN DIAMETER ELECTRICAL CONDUIT
- PPL

INSTALL CONDUIT PER PP&L SPECIFICATION
- RS
P/B

INSTALL 36 IN X 36 IN PEDESTRIAN/BIKE
SYMBOL WARNING SIGN, CITY SIGN CODE W3262
- RS
(D)

INSTALL 12 IN X 24 IN SUPPLEMENTAL ARROW
SIGN, CITY SIGN CODE S1105(L) OR S1105(R) WITH ARROW
IN DIRECTION (D), L= LEFT OR R= RIGHT
- (N) / (G)

INSTALL (N) - NO. (G) AWG XHHW WIRE
- (N)-(X)

INSTALL (N) - (X) CONDUCTOR NO. 14 AWG CABLE
- (N)-CAT6

INSTALL (N) - CAT6 OUTDOOR RATED CABLE
- G
(X)

INSTALL ONE (X) AWG GROUND WIRE
- C-(A)

INSTALL (N) - NO. (G) AWG XHHW WIRES ON CIRCUIT NUMBER (A)
- UP

EXISTING UTILITY POLE

Plot Date: 2/27/2019 2:26:46 PM Filename: S:\PROJECTS\T00539 - NE 47th LID\CAD\PLAN SHEETS\TRAFFIC SIGNALS\TS-1-Legend Sheet.dgn

NO.	DATE	DESCRIPTION	APPD.
		REVISION	

DESIGNED BY S. Bussey	DATE APPROVED March 2019
CAD BY S. Bussey	DIV. ENGINEER P. Koonce
CHECKED BY C. Radosta	INTER. NUMBER

X

REGISTERED PROFESSIONAL
ENGINEER
88256PE
JULY 11, 2017
OREGON
STEVEN WLADYSLAW BUSSEY

Digital Signature

Expires: 12/31/2019

APPROVALS:	
Principal Engineer REG. PROF. ENGR. NO. 53882PE	City Engineer REG. PROF. ENGR. NO. 51538PE

PBOT

PORTLAND BUREAU OF TRANSPORTATION

CHLOE EUDALY
STEVE TOWNSEN, P.E.

Commissioner
CITY ENGINEER



N.E. 47th Ave: Columbia Blvd. - Cornfoot Rd.

Rectangular Rapid Flashing Beacon
Legend

1/4 SECTION
PROJECT NO. T00539
SHEET NO. TS-1

CONSTRUCTION NOTES:




- 1
- INSTALL CONDUIT RISER STUB PER
PP&L SPEC. COORDINATE SERVICE
CONNECTION REQUIREMENTS WITH PP&L.
PP&L WORK ORDER 6580140.
- 2
- MOUNT RRFBs AND SIGNS BACK TO BACK
PER STD DRAWING P-639.

POLE NO.	X, Y COORDINATES	POLE TYPE	HAND HOLE	CONTROLLER CABINET	SERVICE CABINET	PUSH BUTTON	LUMINAIRE TYPE	LUMINAIRE COLOR TEMPERATURE
1	7660786.30, 702260.13	SLP	0				GE EPST030C3NIPBLCK	3000K
2	7660831.25, 702246.66	PP	0			180		
3	7660840.81, 702227.59	SLP	0	0	180		GE EPST030C3NIPBLCK	3000K
4	7660795.77, 702241.04	PP	0			0		

PP = Pipe Post
SLP = Street Light Pole


POLE ORIENTATION & ATTACHMENT CHART

N.E. 47th AVE.

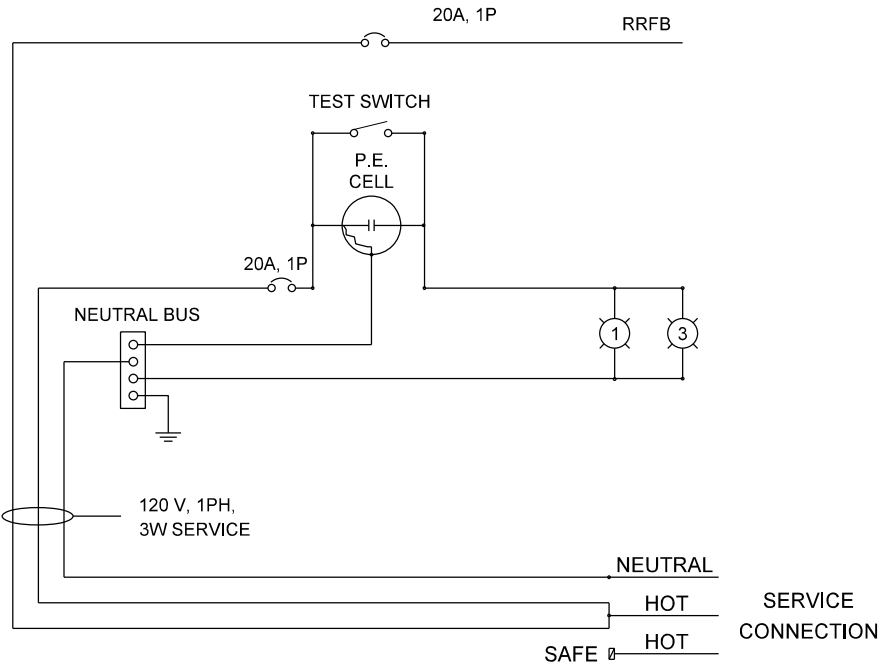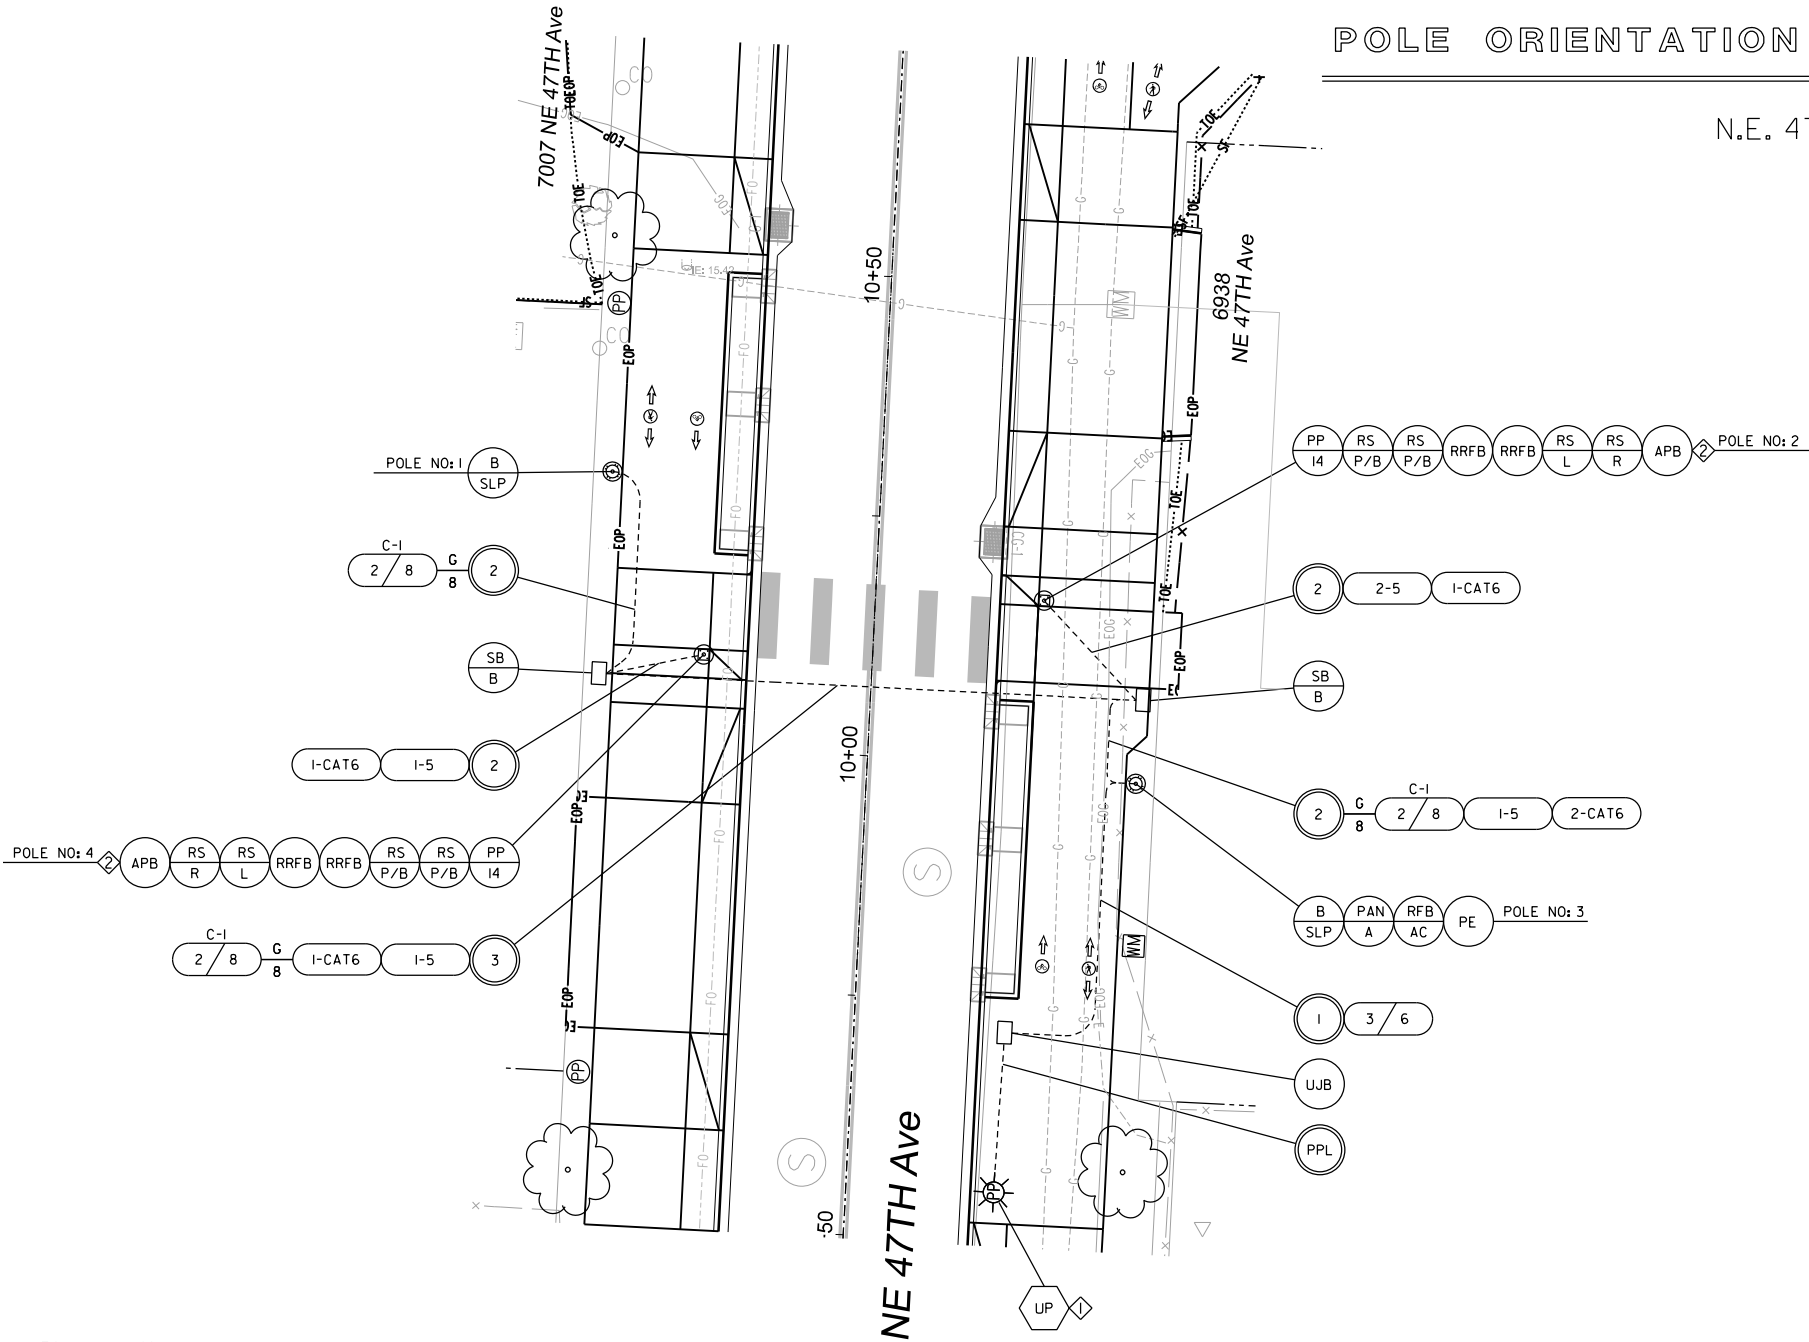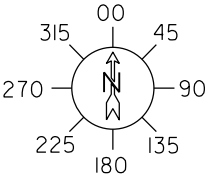

SCHEMATIC - NEW TYPE A PANEL
LOCATED NEAR
6938 NE 47TH AVE

Plot Date: 2/27/2019 2:27:30 PM Filename: S:\PROJECTS\T00539 - NE 47th LID\CAD\PLAN SHEETS\TRAFFIC SIGNALS\TS-2 RRFB Plan.dgn

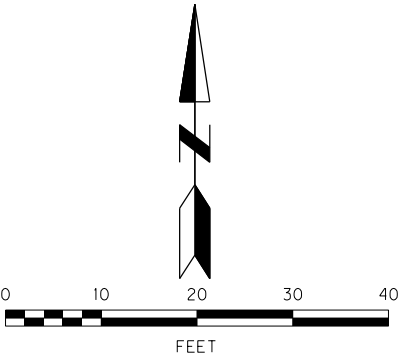


NO.	DATE	DESCRIPTION	APPD.
REVISION			

DESIGNED BY S. Bussey	DATE APPROVED March 2019
CAD BY S. Bussey	DIV. ENGINEER P. Koonce
CHECKED BY C. Radosta	INTER. NUMBER



APPROVALS:	
PRINCIPAL ENGINEER CHLOE EUDALY	REG. PROF. ENGR. NO. 53882PE
CITY ENGINEER STEVE TOWNSEN	REG. PROF. ENGR. NO. 51538PE

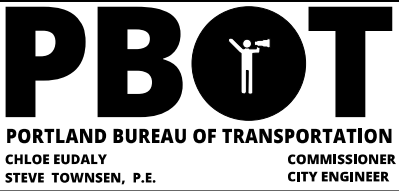

N.E. 47th Ave: Columbia Blvd. - Cornfoot Rd.
Rectangular Rapid Flashing Beacon

1/4 SECTION 2841,2842 2941,2942
PROJECT NO. T00539
SHEET NO. TS-2

General Notes


	Existing	Proposed	Profile	Vicinity
Water Main	— W —	6"		
Connection to Main				
Gate Valve	— W —			
Reducer	— W —			
Blow-off Assembly	— W —			
Air Release	— W —			
Plug / Cap	— W —			
Insulating Joint				
Water Meter				
Thrust Block				
Tapping Sleeve and Gate Valve	— W —			
Fire Hydrant	— W —			
Cathodic Prot Test Stn				
Pressure Boundary				
Pressure Boundary to be Abandoned				
Electric (underground)	— E —			
Telephone (underground)	— T —			
Television (underground)	— TV —			
Gas Line (poly)	— G — 2" (P) —			
Gas Line (wrapped steel)	— G — 2" (W) —			
Gas Valve / CIV				
Sanitary / Comb Sewer	— S —			
Storm Sewer	— ST —			
Catch Basin Inlet				
Sanitary/Storm Manholes				
Edge of AC Pavement				
Edge of Gravel	— EG —			
Right of Way Line	— RW —			
Curb	— curb —	— curb —		
Sidewalk	— SW —	— SW —		
Test Bore				
Fence				
Ditch	— DITCH —			
Stairway				
Utility Pole				
Mailbox				
Control Point				
General Note Reference				

1. All work is to be constructed in accordance with the most recent version of the City of Portland Standard Construction Specifications, The Erosion Control Manual developed by the Bureau of Development Services, and the Oregon Administrative Rule (OAR), Chapter 333.
2. **ATTENTION:** Oregon law requires you to follow rules adopted by the Oregon Utility Notification Center. Those rules are set forth in OAR 952-001-0010 through OAR 952-001-0090. You may obtain copies of the rules by calling the Center. The Center business number is 503-232-1987. Excavators are required to notify the Center at least 2 business days, but not more than 10 business days, before commencing an excavation. To comply, call 811 or 1-800-332-2344.
3. Concrete restoration shall be as follows:
 - a. All concrete in traveled roadway shall be class 4000-1½".
 - b. Miscellaneous concrete shall be class 3000-1½", unless otherwise specified.
4. When crossing under a sanitary sewer or with less than 1½ feet clearance, notify engineering contact person.
5. Where ductile iron (DI) pipe crosses a main that is cathodically protected:
 - a. Center a full length of DI pipe over the crossing and sleeve the barrel of the DI pipe in schedule 80 PVC pipe and seal the sleeve ends with Fernco type coupling, per standard drawing P-770.
 - b. Where the piping configuration does not permit the above installation, wrap or encase the DI pipe in 40 mil reinforced PVC geomembrane for 20' length, 10' each side of the crossing, per standard drawing P-770. Fill around the geomembrane shall be sand or ¼" minus aggregate.
6. Provide "As Constructed" drawings indicating all changes in grade, alignment, fittings and materials installed or any other utilities or obstacles not so indicated on these plans.
7. All elevations shown on the plans are City of Portland datum dated 1896. This datum has its zero elevation equivalent to 1,375 feet below mean sea level as set by the U.S. Coast and Geodetic Survey, 1947 adjustment.
8. All connections to existing water mains and transfer of services to new mains will be made by the Portland Water Bureau, after the pipe has been tested, disinfected, and the installation accepted by the City. The contractor shall ensure alignment of the pipe both vertically and horizontally at the points of connection.
9. Main shall have a minimum of 3.5 feet of cover from top of pipe to finished street grade, or as approved by the engineering contact person.

Resurfacing Schedule


Aggregate paving base consists of ¾" - 0" to 1"-0" imported crushed aggregate. See Specifications.

Station	Existing	Classification	Replacement
0+00A to 11+24A	AC on Aggregate Base	Arterial	3" temporary AC patch
0+00B to 8+09B			

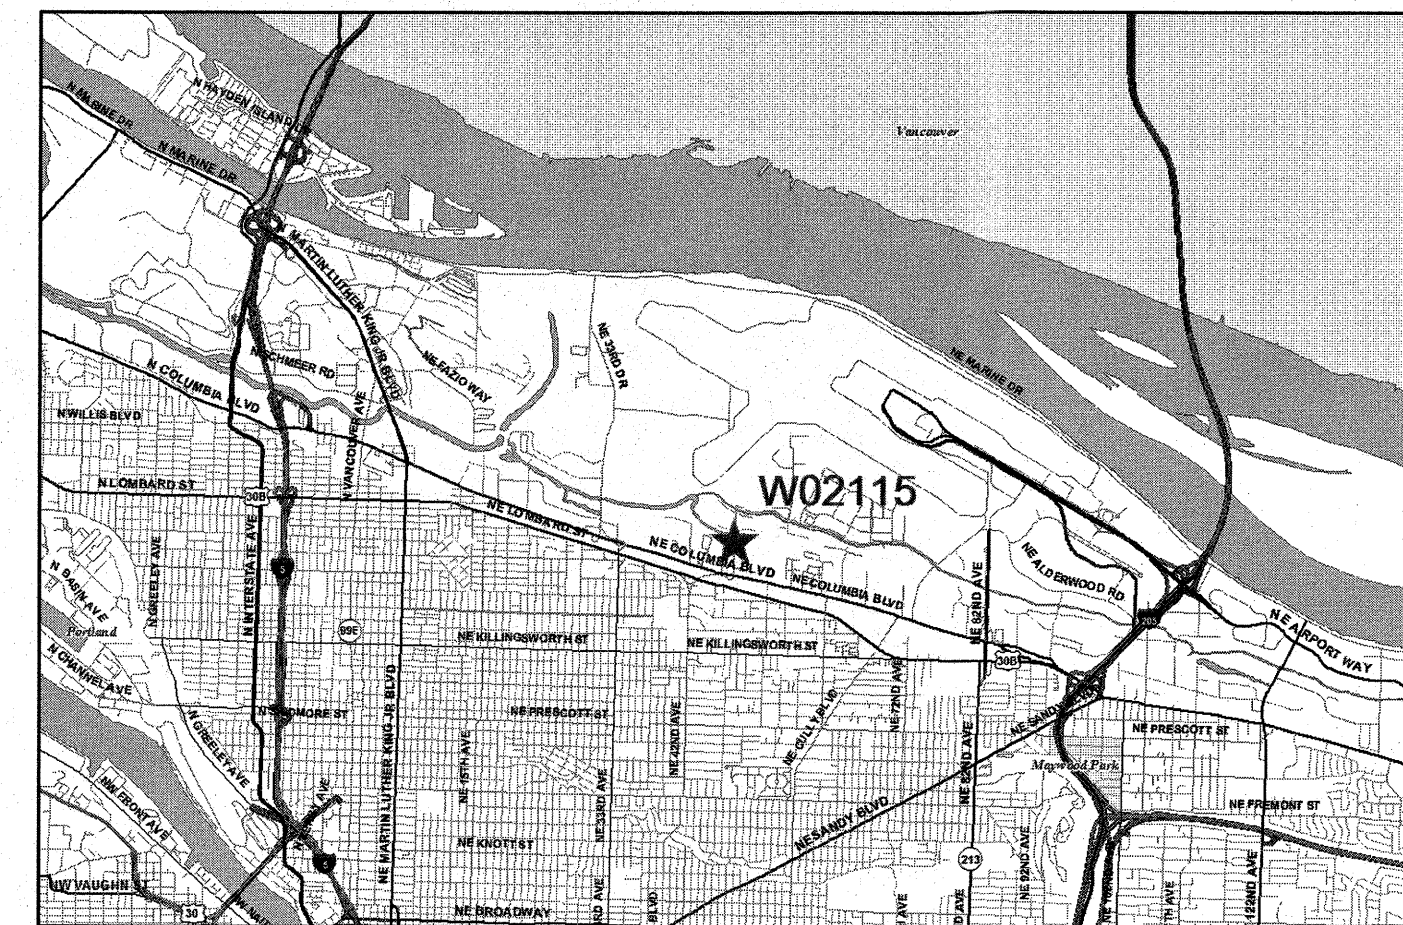

Location Map

NTS

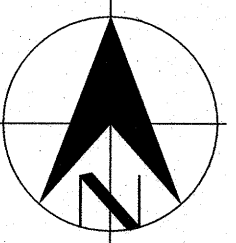


Vicinity Map, See Sheet 2

Township/Range	1N2E18ba/bd
Street Opening Permit Number and Date	
Synergen Work Order Number	
Locate Call In Reference Number	


No	Date	Description	Appd.		
Revision					
Survey		Other			

Designed By 	Program Mgr 
CAD Checked By 	Const Mgr 
Checked By 	Const Supvr 
Project Mgr 	Date

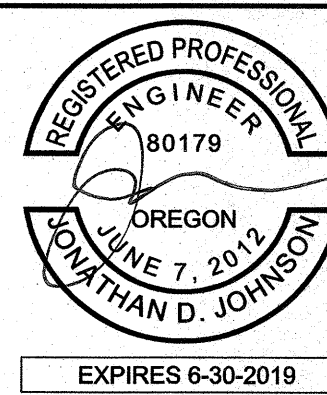


Teresa K Elliott, Chief Engineer, PE No 19174


Jodie A. Inman, Principal Engineer, PE No 61197

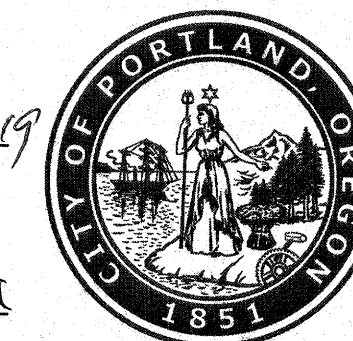

12" DI Main
NE 47th Ave (LID)
From NE Columbia Blvd
To NE Crystal Ln

Title Sheet


SAP Project No
W02115

1/4 Section

2335



Sheet No

1 of 10

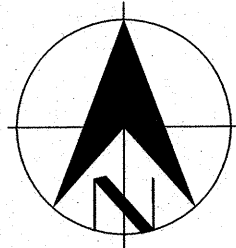

Designed By 	JJ	Program Mgr 	RAS
CAD Checked By 	Jm	Const Mgr 	RL
Checked By 	DM	Const Supvr 	Mm
Project Mgr 	RL	Date	

Designed By 	JJ	Program Mgr 	RAS
CAD Checked By 	Jm	Const Mgr 	RL
Checked By 	DM	Const Supvr 	Mm
Project Mgr 	RL	Date	

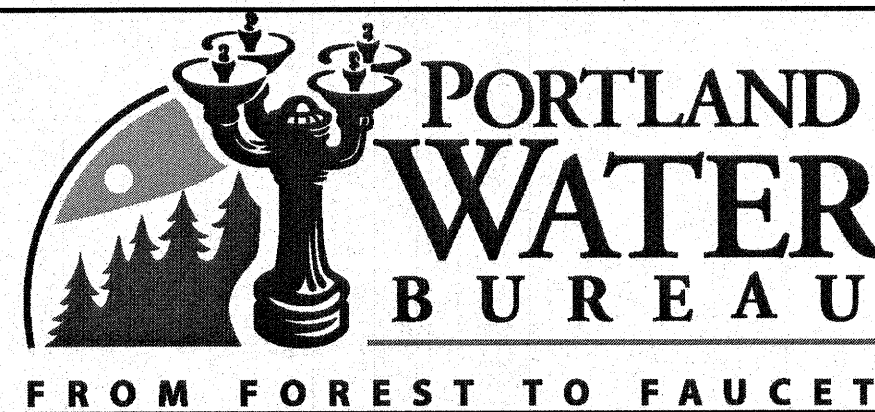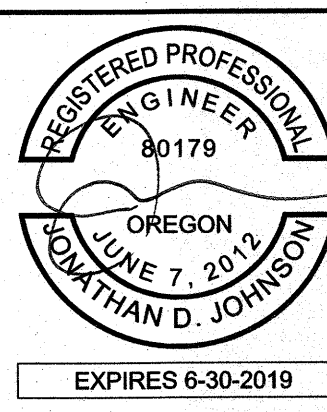

Jodie A. Inman
Jodie A. Inman, Principal Engineer, PE No 61197




12" DI Main
NE 47th Ave (LID)
From NE Columbia Blvd
To NE Crystal Ln
Erosion Control Area and Vicinity Map

SAP Project No
N02115

1/4 Section
2335



Sheet No
2 of 10

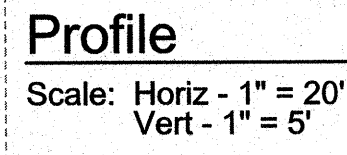

of 10

No	Date	Description	Appd	
Revision				
Survey		Other		


Designed By JJ	JJ	Program Mgr RAS	RAS
CAD Checked By [Signature]	GWS	Const Mgr [Signature]	RI
Checked By DM	DM	Const Supvr [Signature]	BBB
Project Mgr [Signature]	DA	Date	

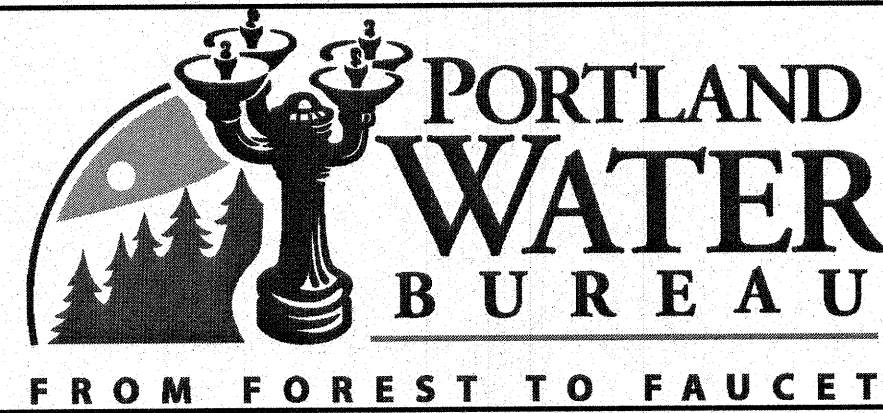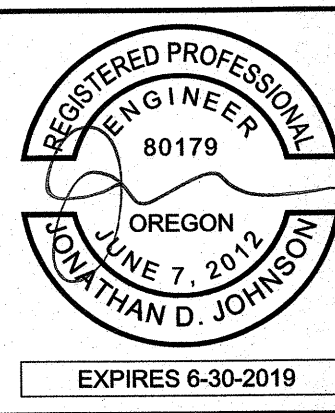


Jodie A. Inman, Principal Engineer, PE No 61197





12" DI Main
NE 47th Ave (LID)
From NE Columbia Blvd
To NE Crystal Ln
Plan Sheet Sta 0+00A to 4+70A

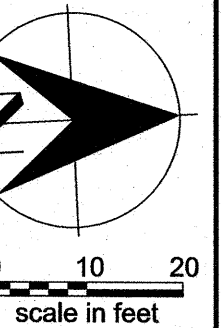


4 of 10

No	Date	Description	Appd	
Revision				
Survey		Other		

Designed By <i>JJ</i>	JJ	Program Mgr <i>RAS</i>	RAS
CAD Checked By <i>Sam</i>	<i>drag</i>	Const Mgr <i>JS</i>	JS
Checked By <i>DM</i>	DM	Const Supp <i>mm</i>	mm
Project Mgr <i>Uti</i>	DA	Date	

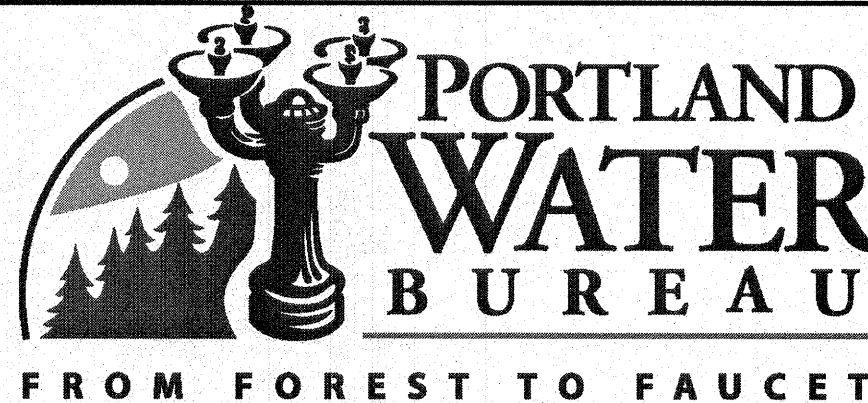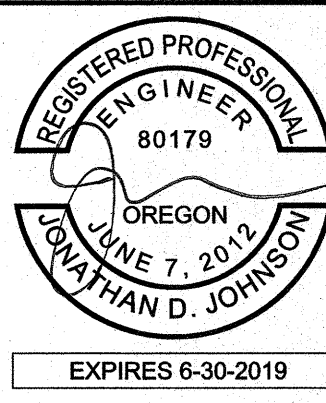



Jodie A. Inman, Principal Engineer, PE No 61197

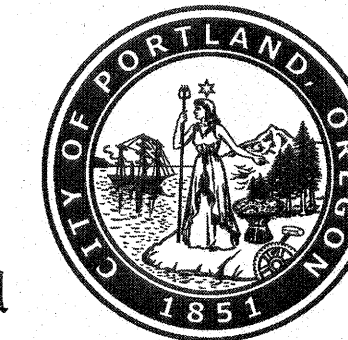


12" DI Main
NE 47th Ave (LID)
From NE Columbia Blvd
To NE Crystal Ln

Plan Sheet Sta 4+69A to 9+84A

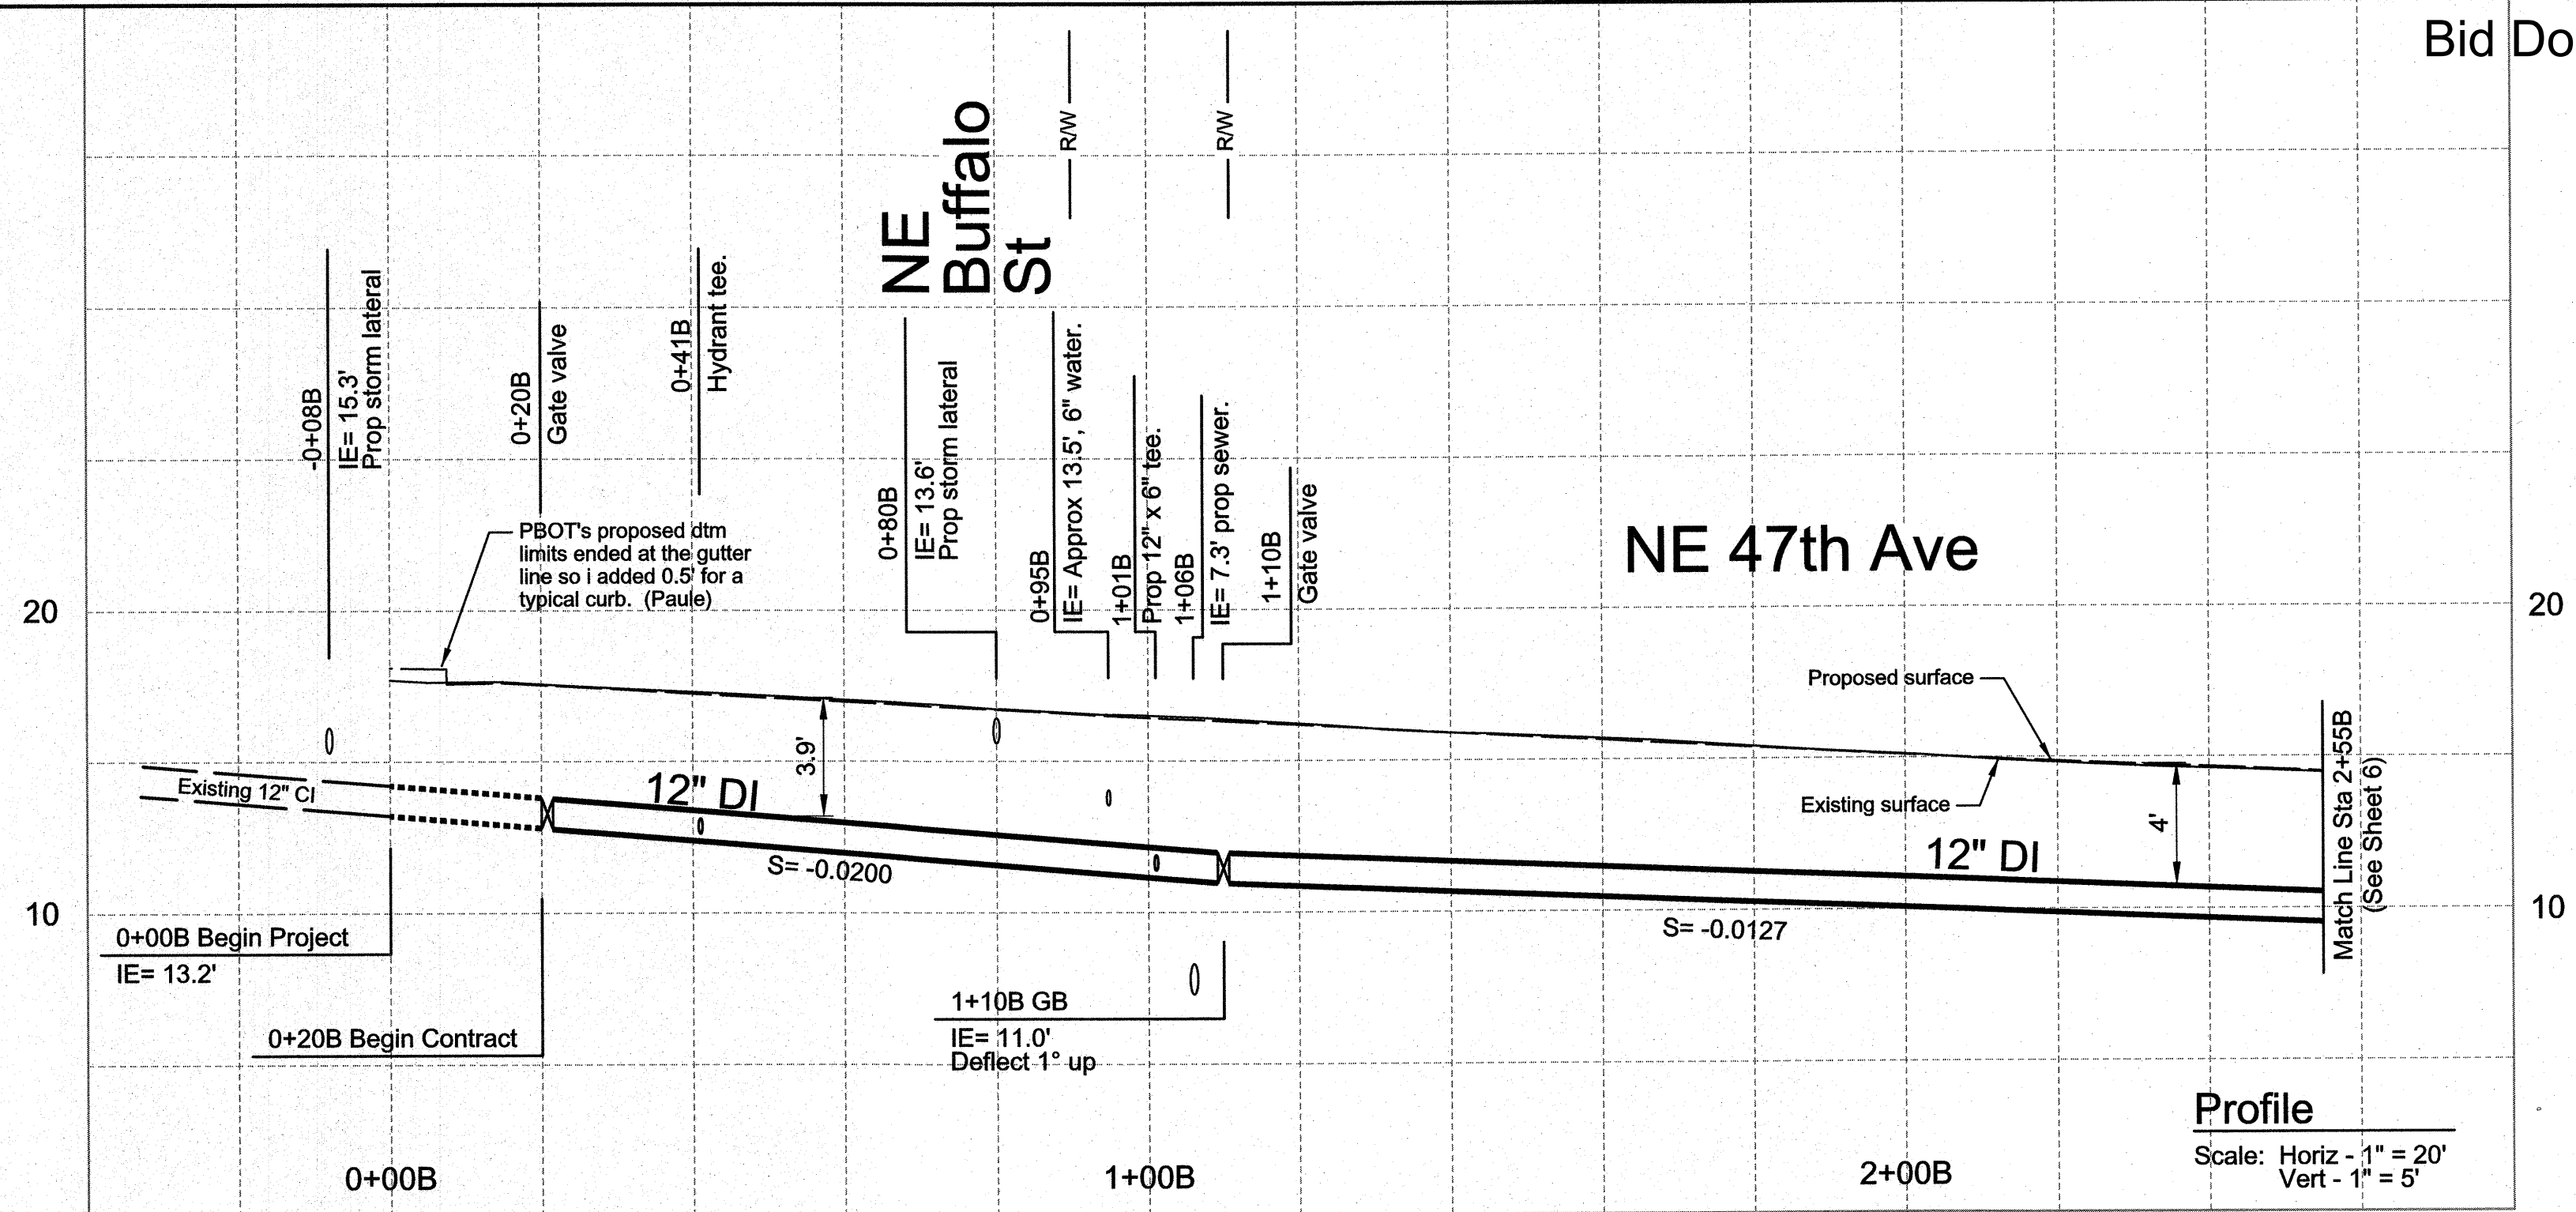

SAP Project No
W02115
1/4 Section
2335
Sheet No
5 of 10

SAP Project No
W02115
1/4 Section
2335
Sheet No
6 of 10

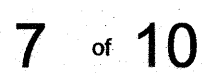

Construction Sequencing Notes

Phase 1: Advanced Thrust Collar Installation





1. Perform shut down on existing main.
2. Install fully restrained pipe section. Pipe length between thrust collar and tie-in connection shall be minimum 3 times thrust collar width.
3. Place concrete thrust collar per Std Drawing P-795.
4. Backfill and compact.
5. Do not close gate valve until concrete reaches a compressive strength of 3,000 psi.

Phase 2: Tie-in

1. If there is excavation work by others within 50 feet of thrust collar, do not begin tie-in work without contacting Project Engineer for approval to proceed.
2. Do not excavate closer than 3 times the width of thrust collar.
3. Install tie-in with fully restrained pipe section.

General Note:

1. Thrust collar is designed to address connection to existing unrestrained pipe section. Joint restraint for tie-in to be designed by Project Engineer of Record.

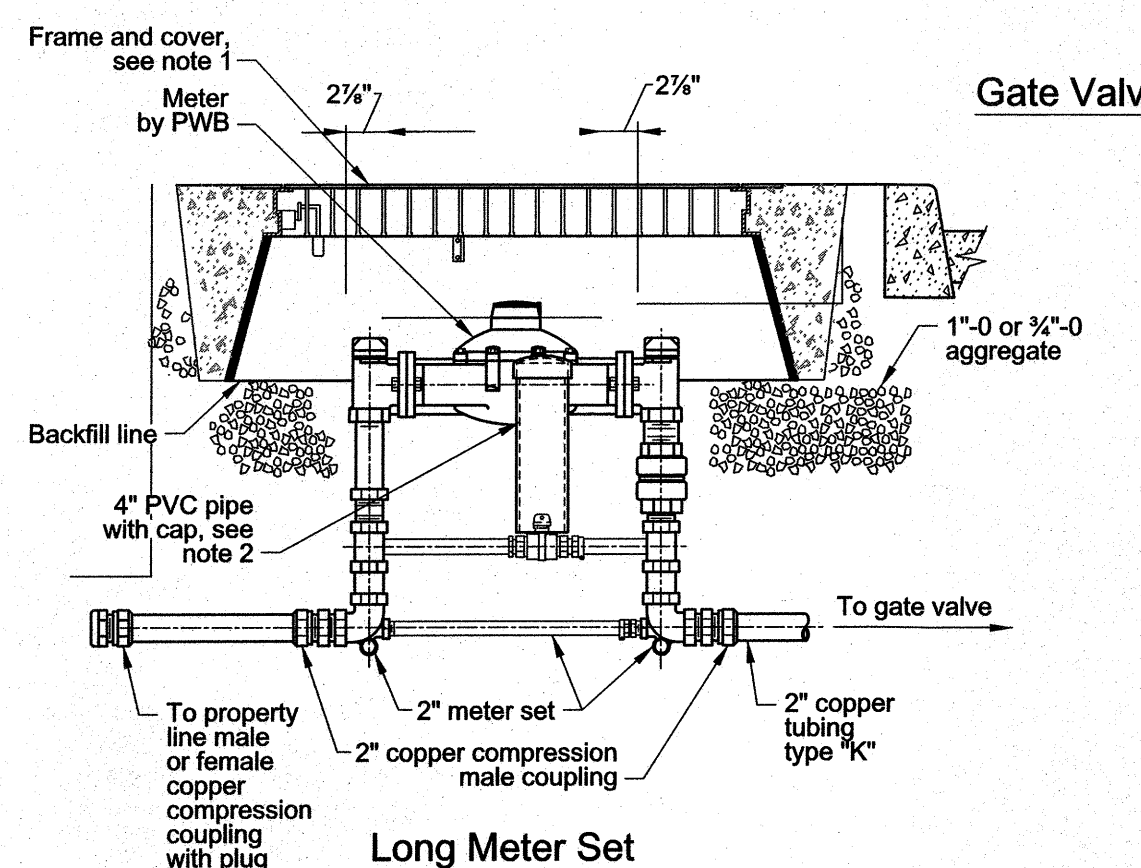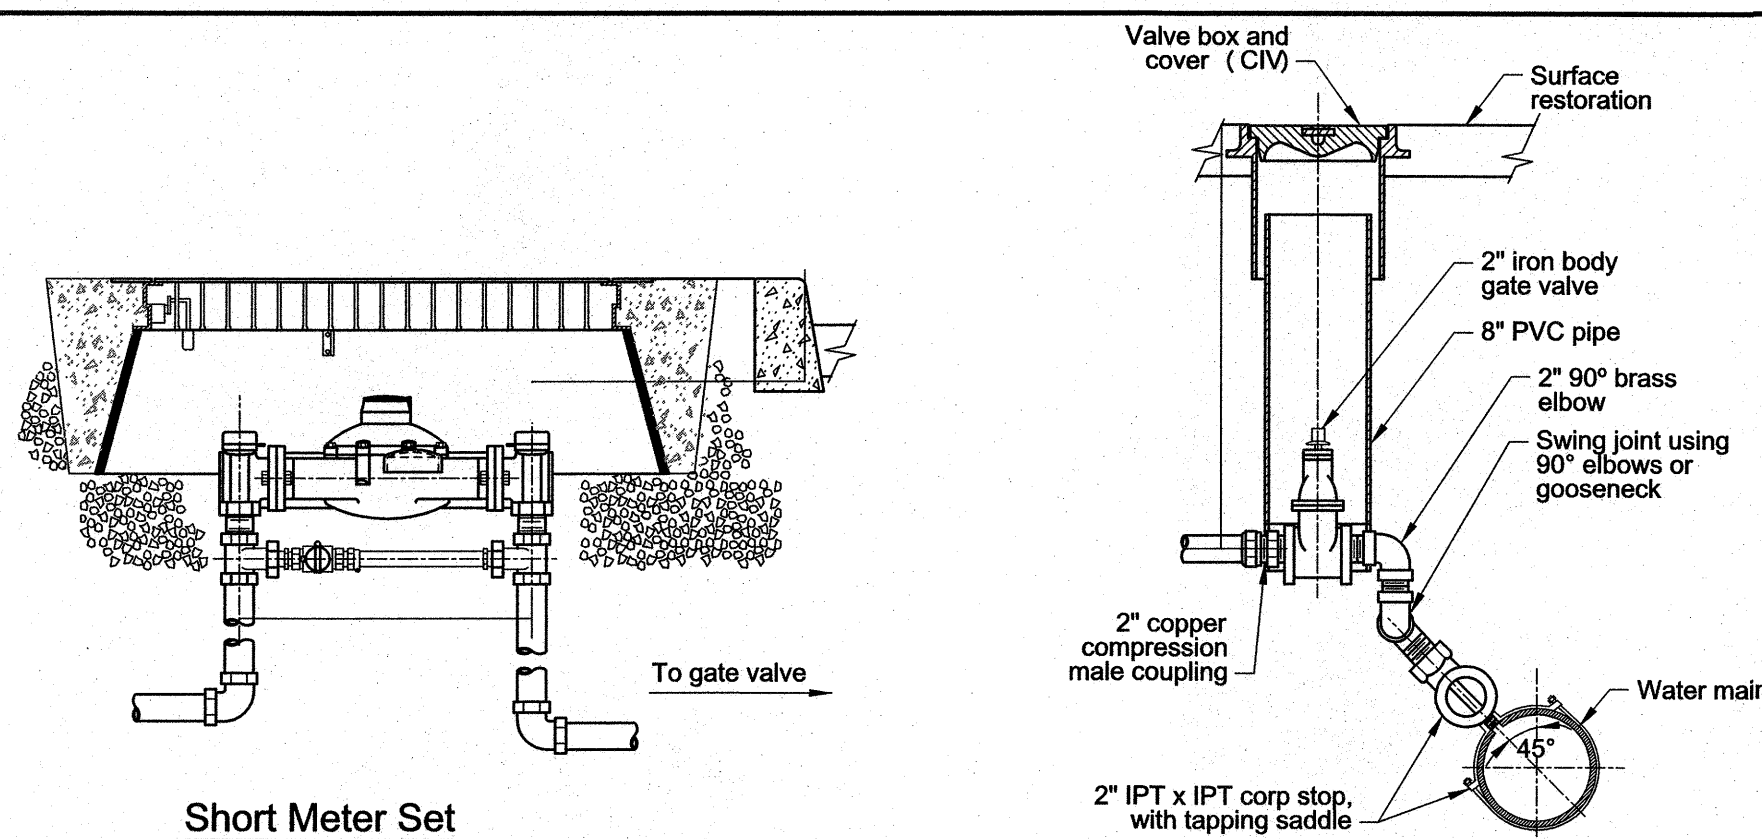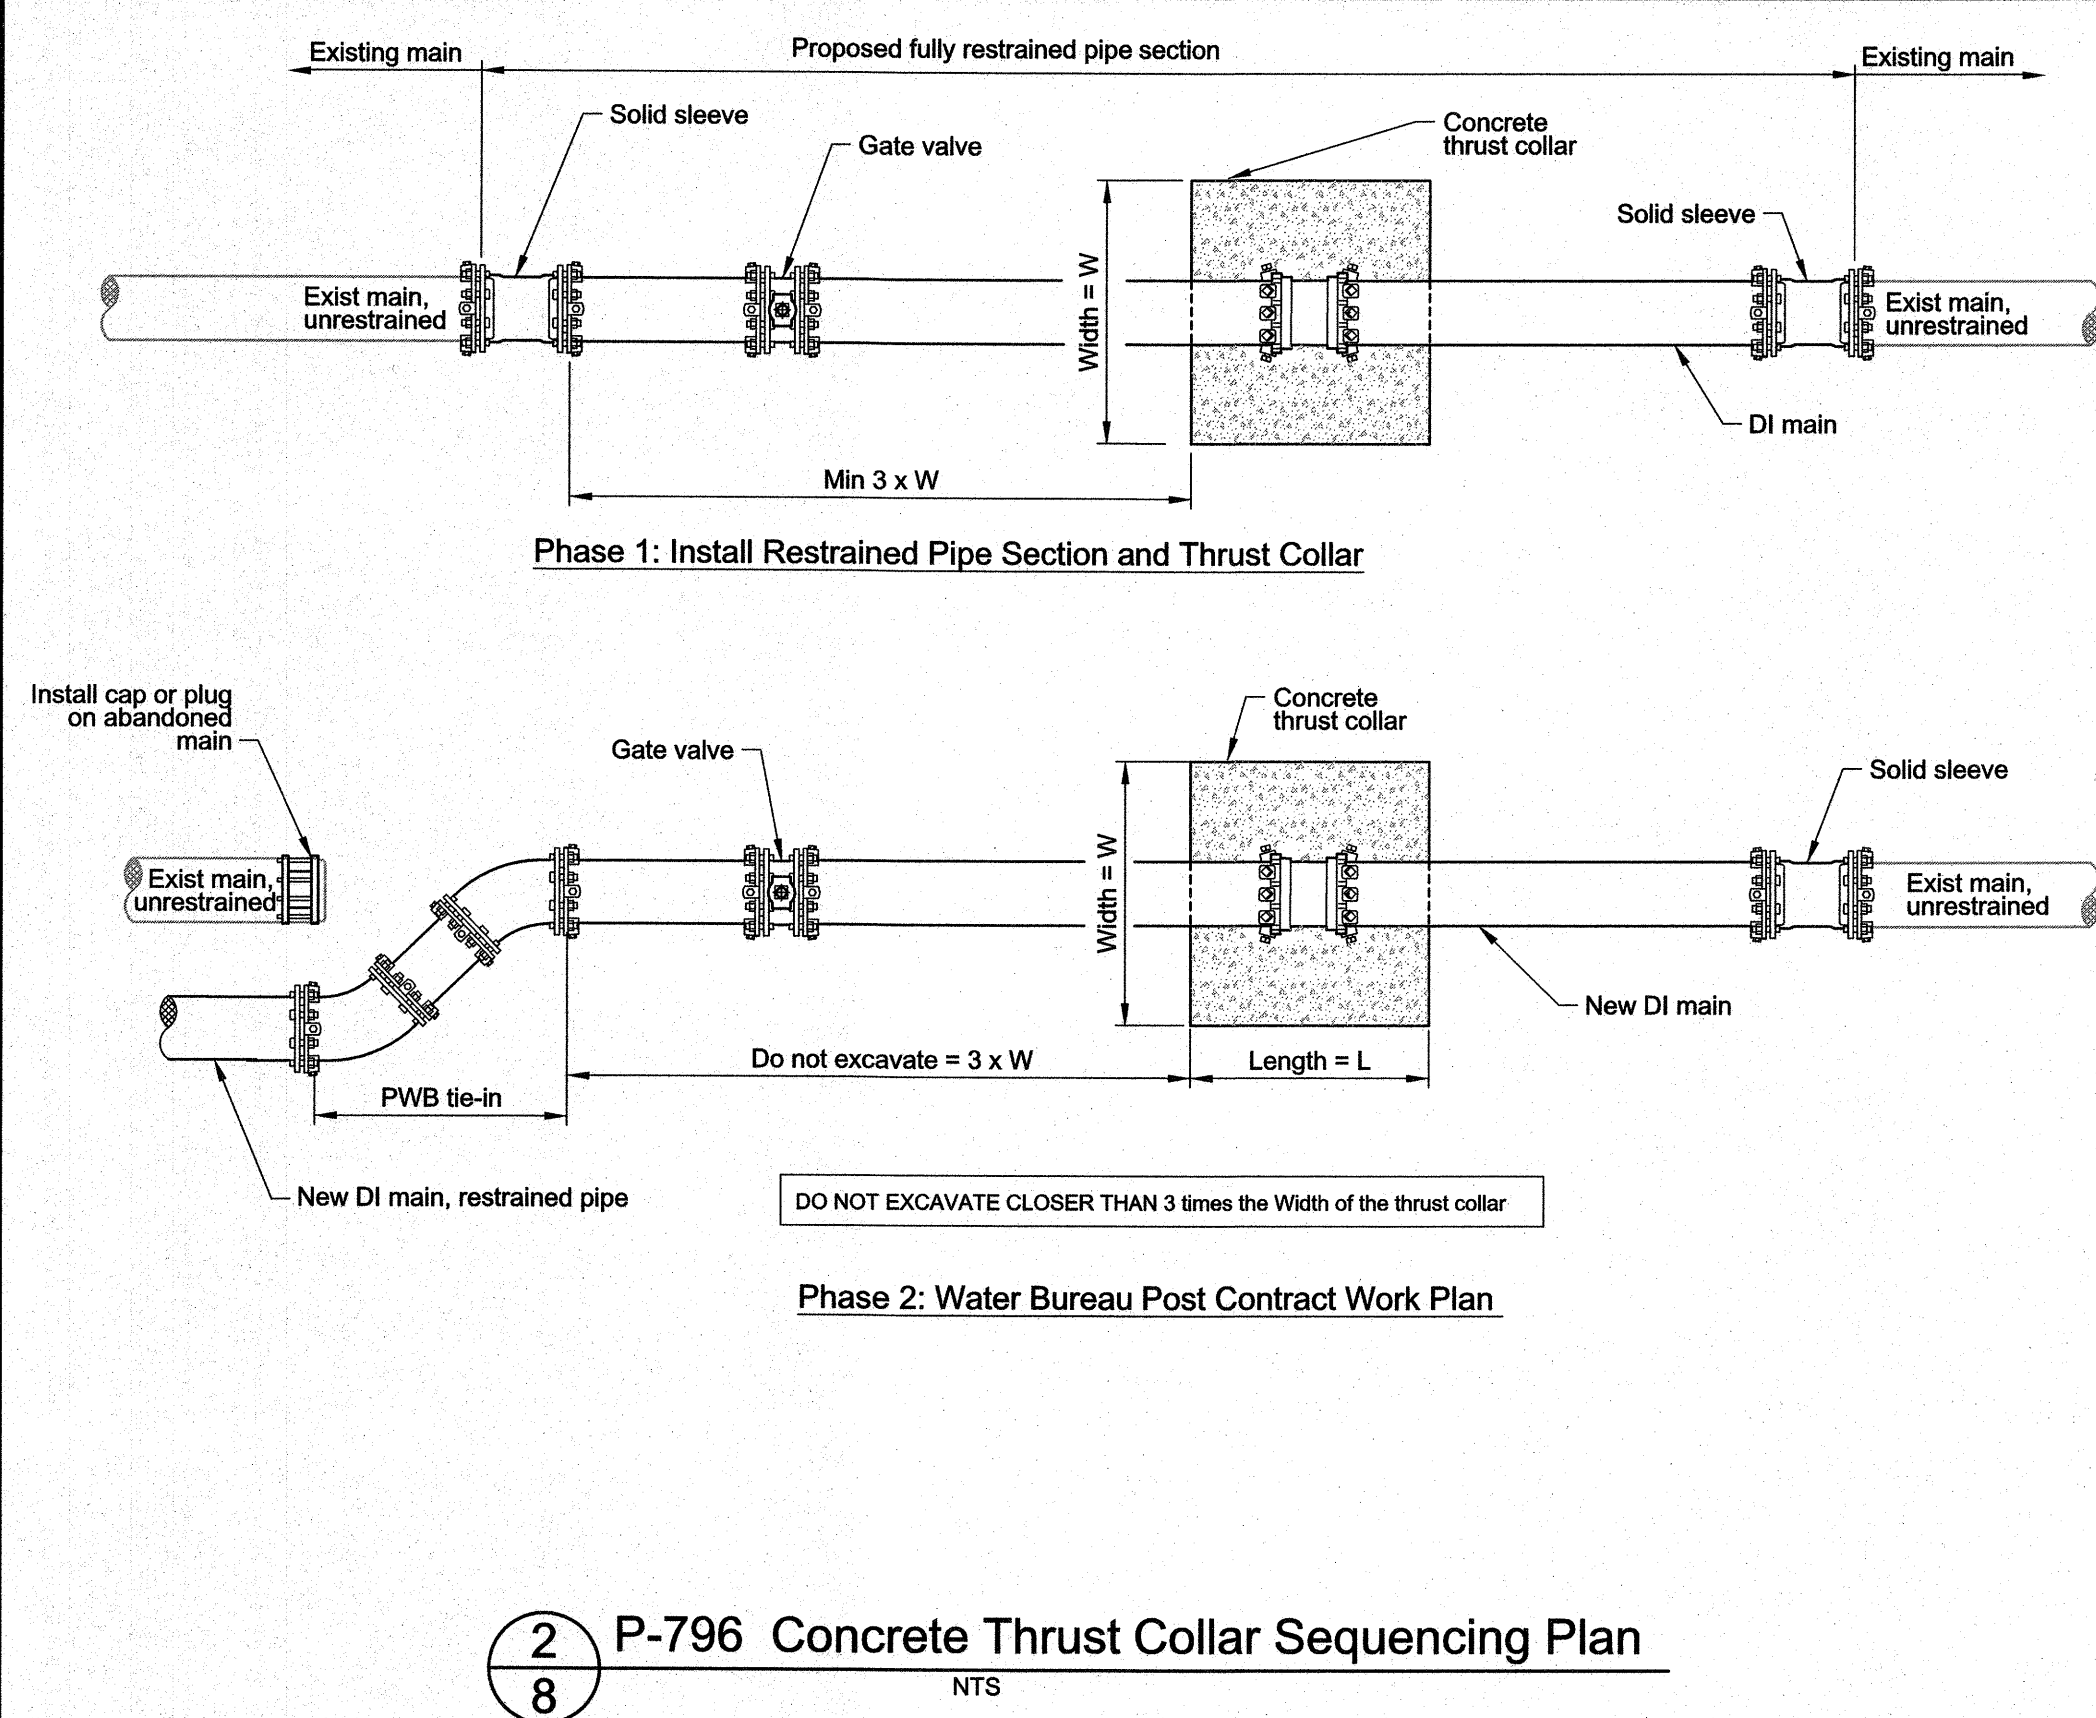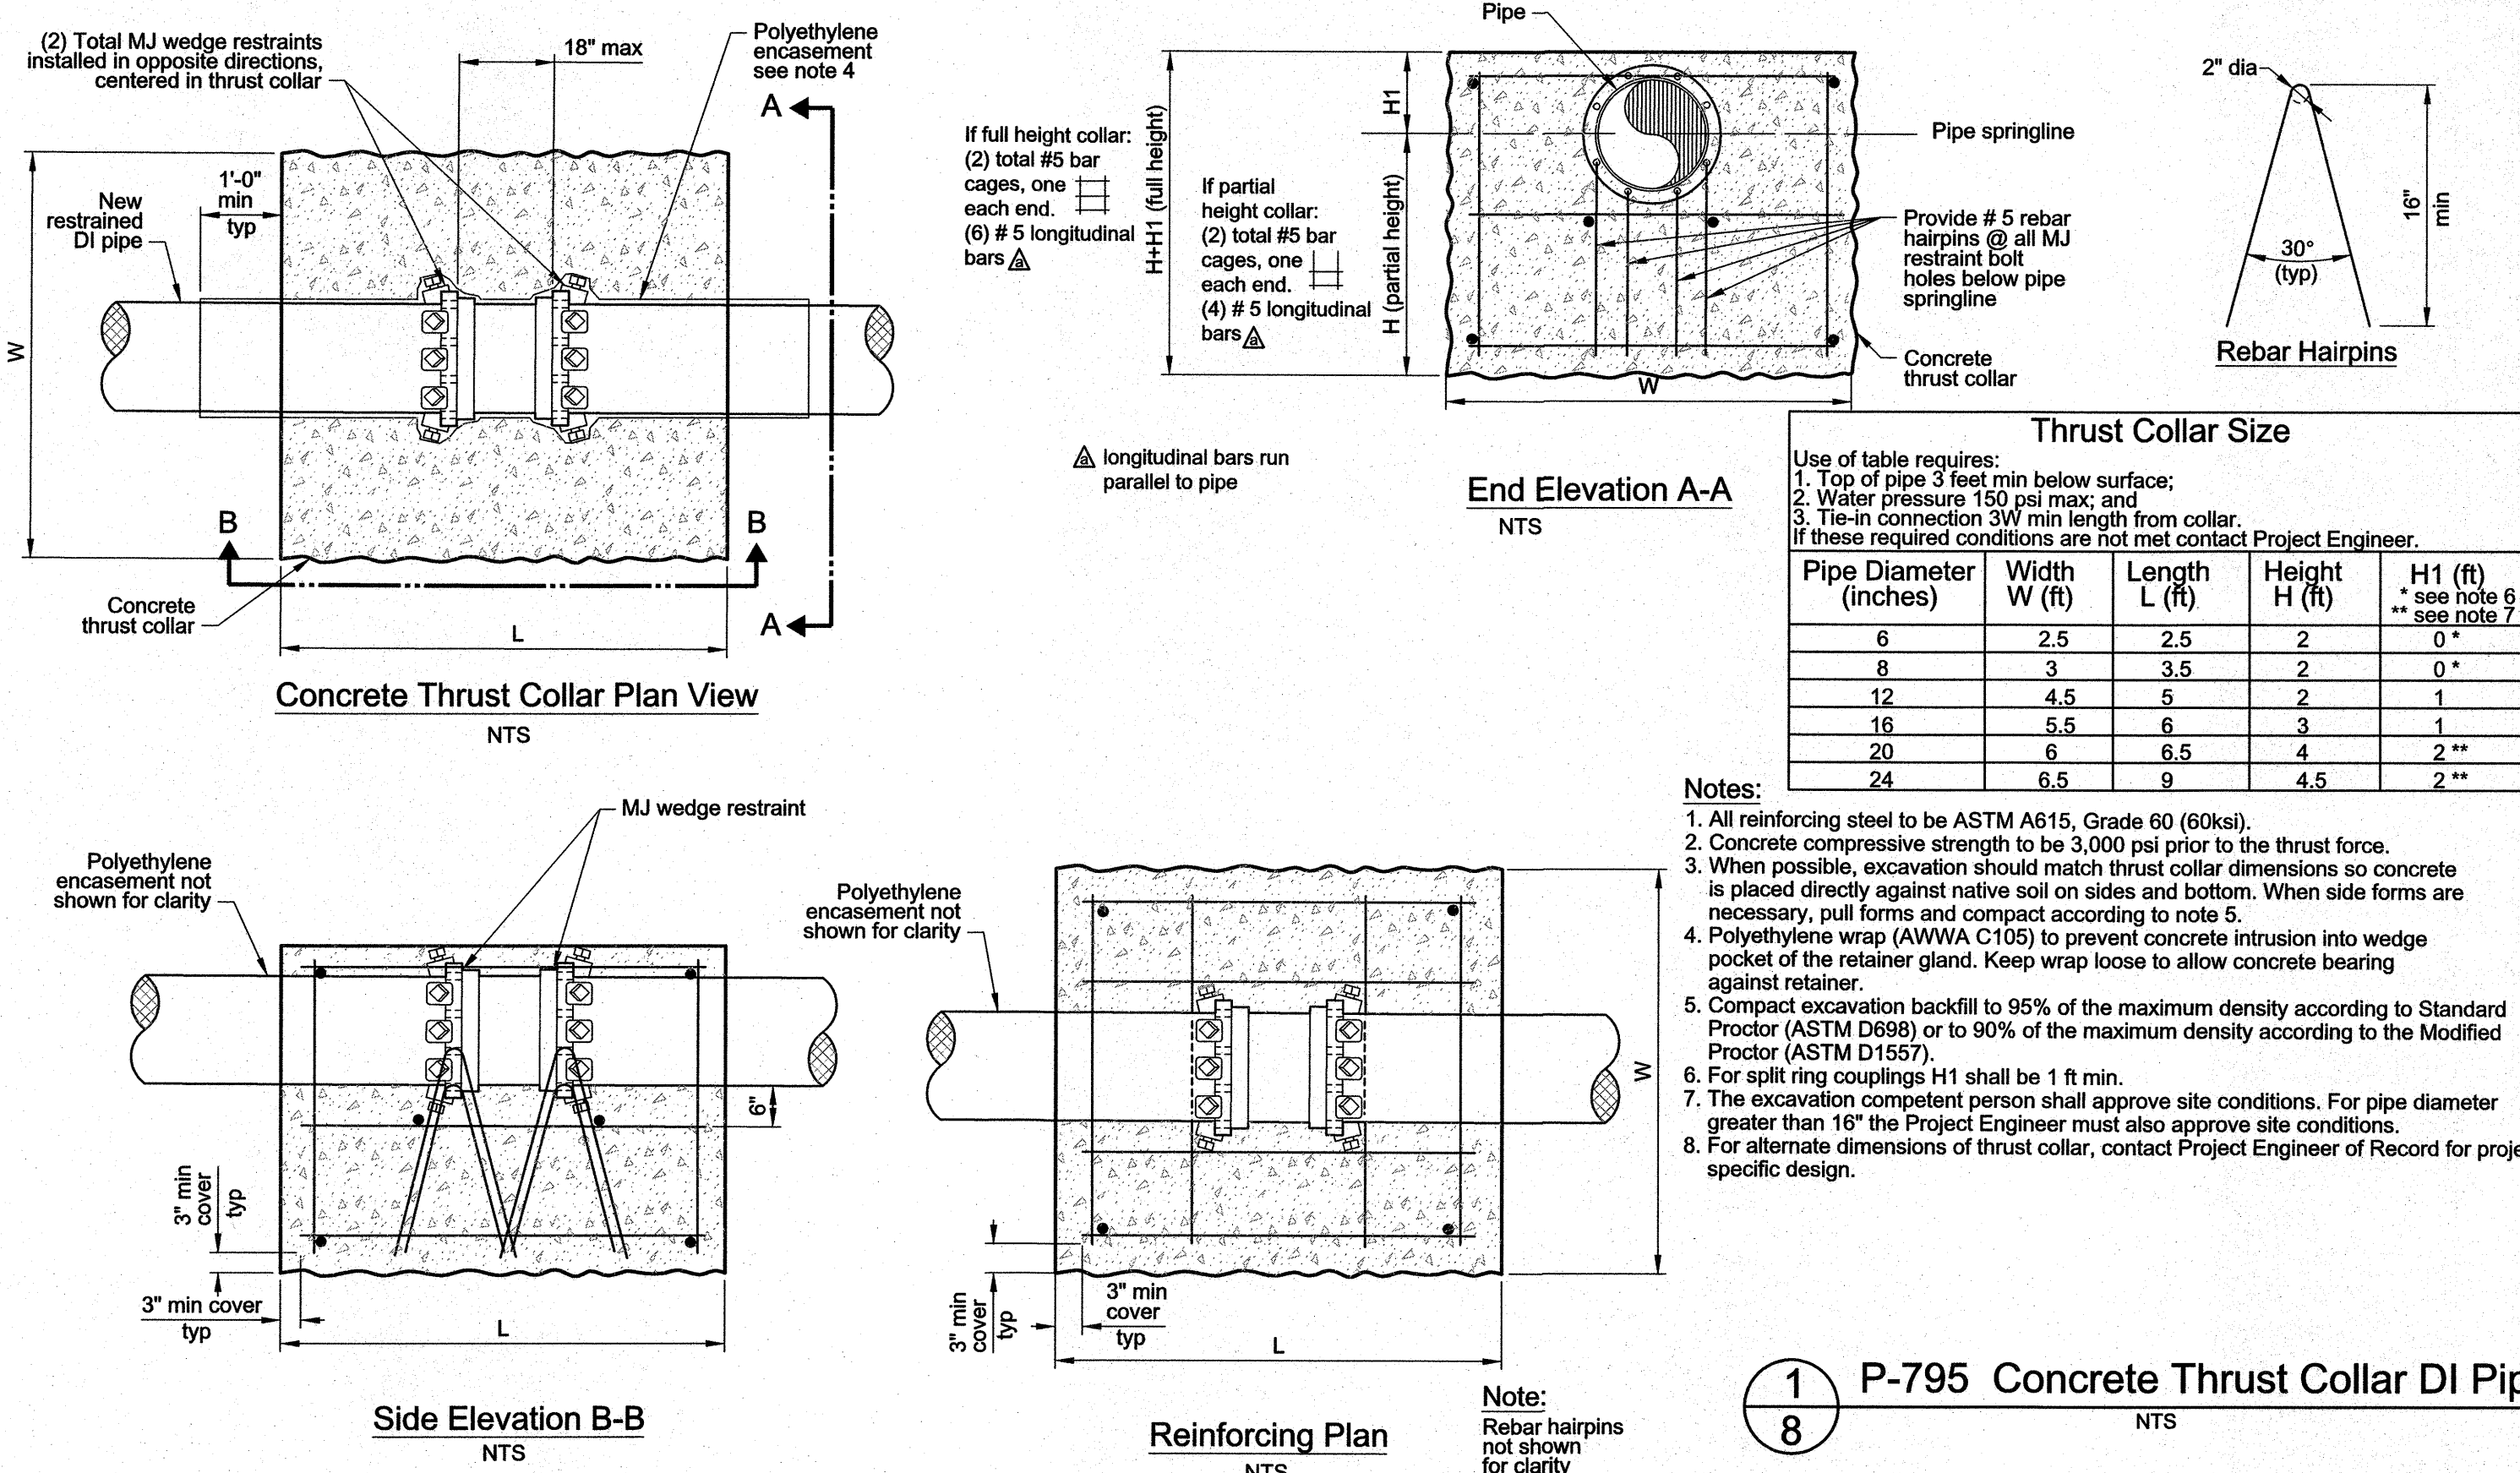




- Notes:**
1. Install 24" x 36" frame and cover and # 9 wood form with non-skid surface. Install 12" x 14" and 14" x 20" cast iron frame and covers and # 8 wood form together in driveways. Pour concrete around wood form to fill to surrounding backfill.
 2. If using full size meter setter, rotate ball valve and 4" PVC pipe on bypass outward approximately 7° to clear meter.
 3. Contractor to install test/sample riser (see Std Drawing P-740). PWB to install meter setter and meter unless otherwise specified.
 4. Valve location shall be adjusted to allow installation of valve box and cover (CIV) in the flow line of the inlet.

3
8 2" Service
NTS

3/21/2019 10:00:40 AM K:\Projects\W02100 - W02199\W02115_NE_47th_Ave_LID\W02115.dgn

No	Date	Description	Appd
Revision			
Survey		Other	




Designed By	Program Mgr
CAD Checked By	Const Mgr
Checked By	Const Supr
Project Mgr	Date

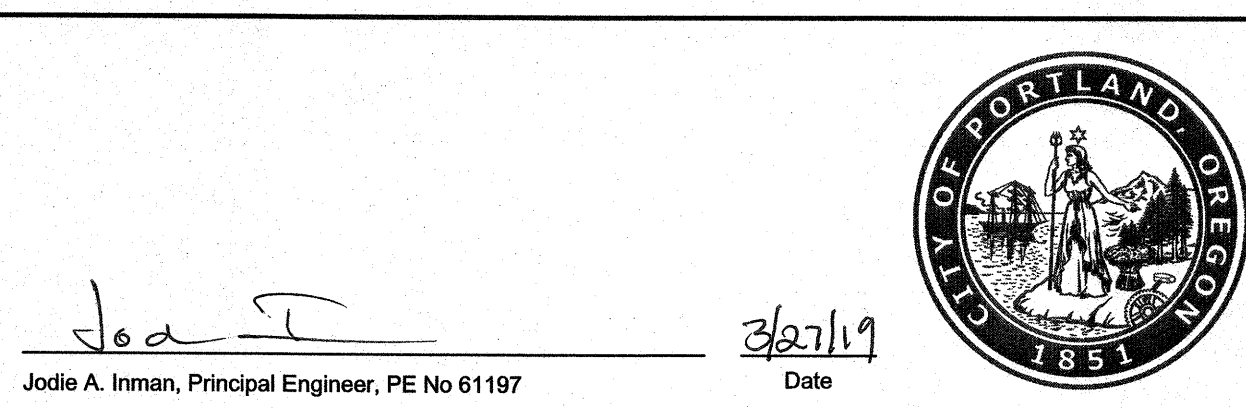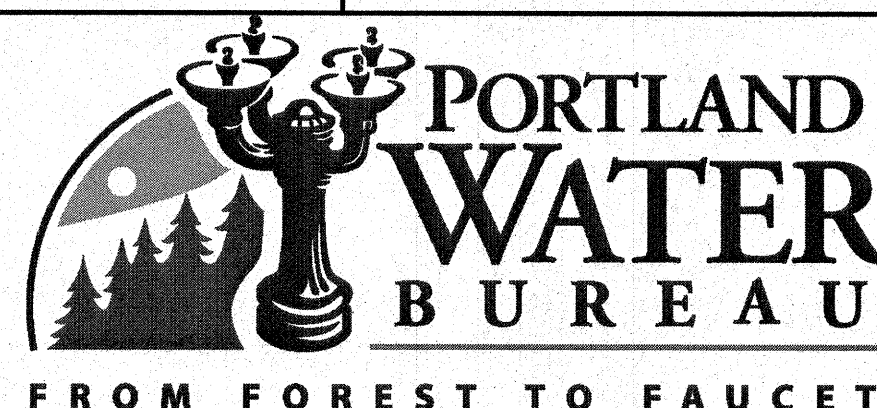
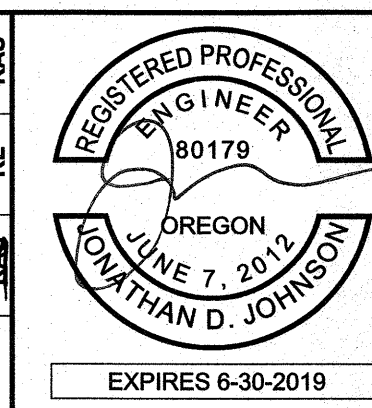


12" DI Main
NE 47th Ave (LID)
From NE Columbia Blvd
To NE Crystal Ln

Details

SAP Project No	W02115
1/4 Section	2335
Sheet No	8 of 10

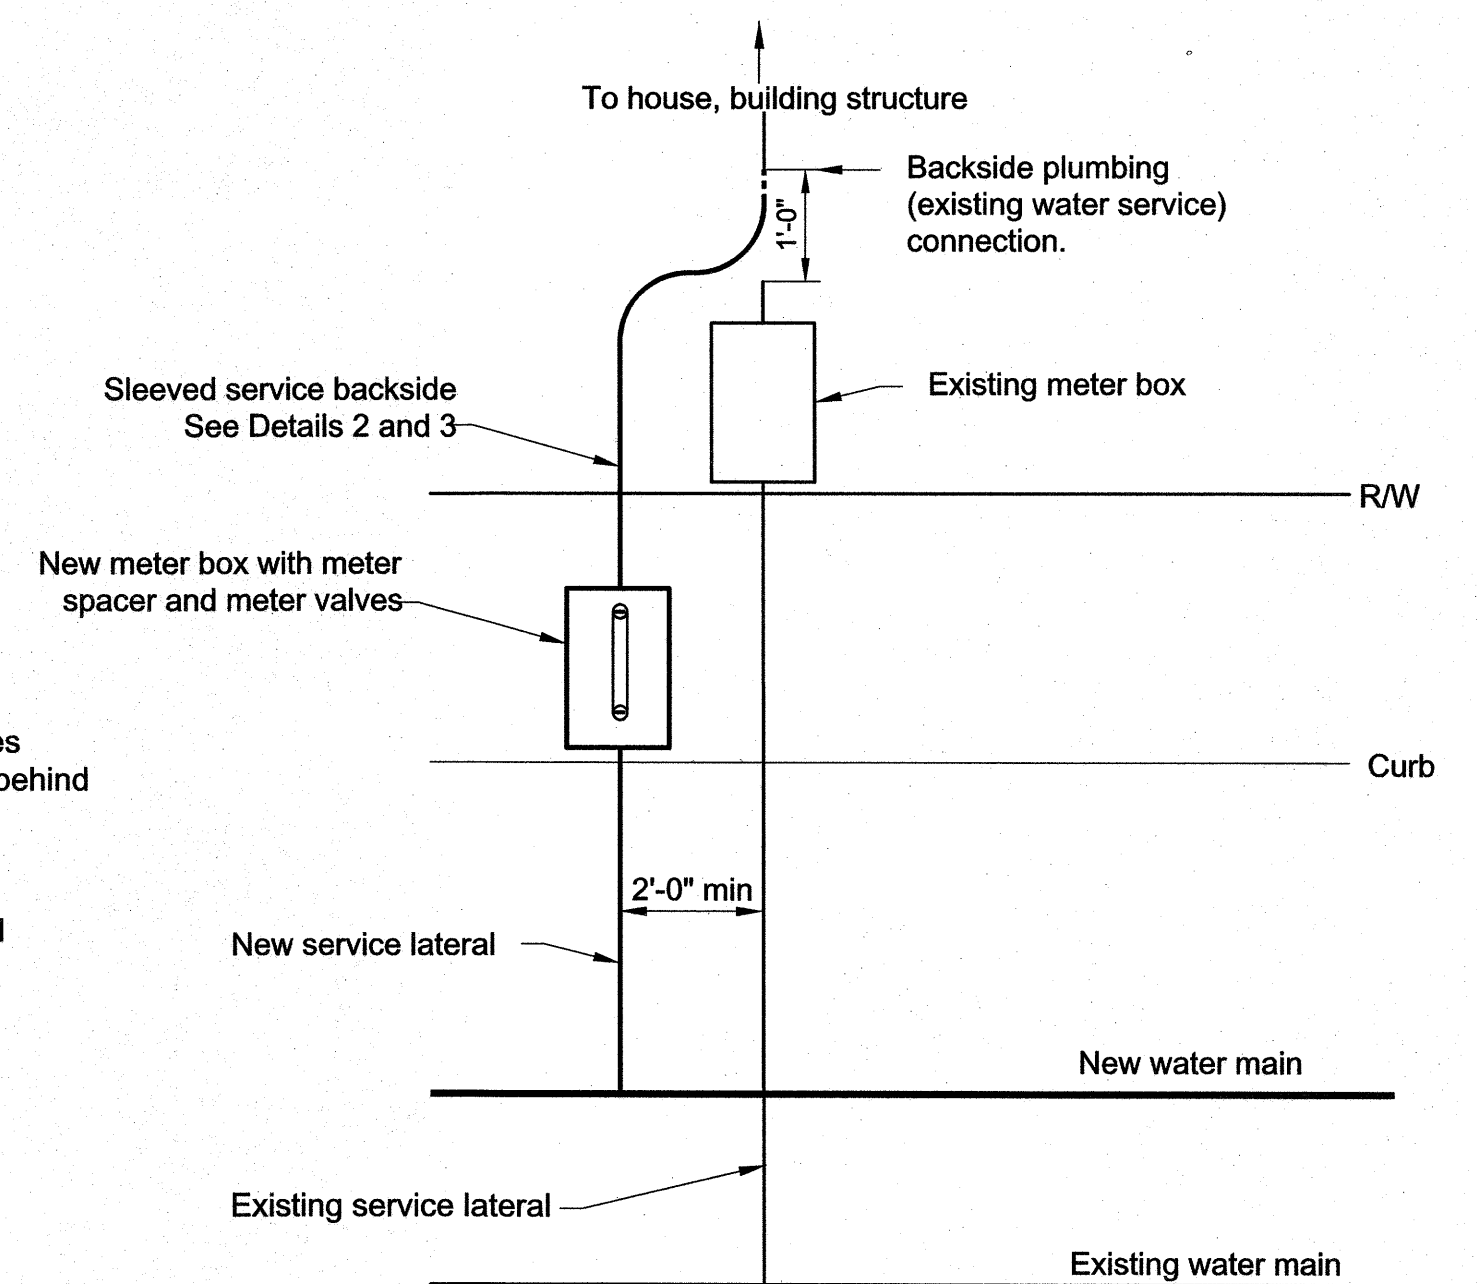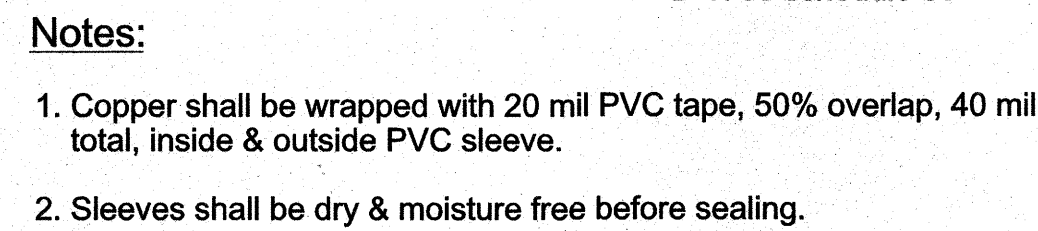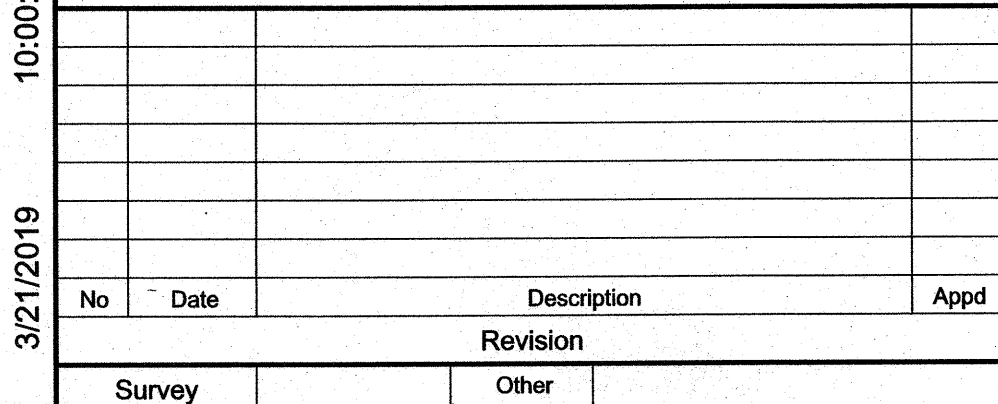

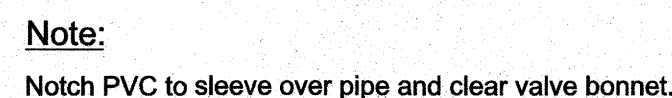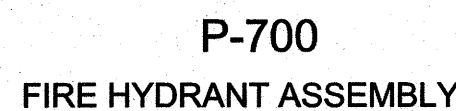

Type 1

Surface restoration

AC or PCC

1"-0 or ¾"-0 aggregate

8" PVC pipe ASTM D 3034 SDR 35 min, length as required

Cover

Valve box

2" min 6" max

1'-0"

Type 2

Surface restoration

Native or 1"-0 or ¾"-0 aggregate

24" square or round concrete collar

8" PVC pipe ASTM D 3034 SDR 35 min, length as required

Cover

Valve box

6" 24" 6" 4" min 6" max

2" min 6" max

1'-0"

Type 3

12" x 14" cast iron frame and cover

Native

1"-0 or ¾"-0 aggregate

8" PVC pipe ASTM D 3034 SDR 35 min, length as required

#5 wood box

Cover

Surface restoration

1'-0" 2" min 6" max

Note:
Cast iron valve boxes, covers, frames and #5 wood box provided by PWB.

Valve box and cover (CIV) assembly
See drawing P-805

Surface restoration

12" min
24" max

8" PVC pipe

2" square solid nut

6"

7 1/2" dia,
10 gauge or
3/8" thick
steel plate
rock guard

1 3/4" diameter
schedule 80 steel pipe

1/2"

Socket Assembly

Gate or
butterfly
valve

Socket Assembly Detail

Socket assembly:
2 1/2" x 2 1/2" x 3/8"
flat bar

3"x 3"x 3/16" thick
2 1/2" long
steel square
tubing

2" square
valve operating
nut

1/2" drill hole
vent for galvanizing
centered in flat bar

1/4"

1/4"

Notes:

1. Install valve operator extension if top of valve operator nut is 48" or more below the proposed final grade.
2. Fabricate all valve operator extension components from A36 steel, center and square along the axis of the steel pipe. Hot-dip galvanize completed assembly after fabrication.

1" tee

1" plug

Brass hose bib (smooth, unthreaded)

1" nipple

1'-0" min

Meter box

Existing grade

2" 90° elbow

2" hose connector

2" nipple

2" brass or iron body gate or ball valve

2" nipple

2" x 3/4" tee

2" x 1/2" tee with 1/2" x 1/4" bushing with 1/4" plug for test gauge

Brass hose bib (smooth, unthreaded)

2" nipple

1'-0" min

2" nipple

2" coupling

8" PVC pipe

2" Blow-off assembly See drawing P-720

Valve box and cover (CIV) assembly See drawing P-805

1 1/4" x 1" bushing

1 1/4" street ell

1" Service assembly See drawing P-780

Temporary 1" Sample Point

For resurfacing information see resurfacing schedule

6"

Pipe OD plus 18"

6"

Initial saw cut typ

Tee cut typ

AC/PCC

Base aggregate

Surface restoration

Trench backfill

1'-0" min

1'-0" or 3/4"-0 aggregate

1'-0" or 3/4"-0 aggregate typ. For polyethylene encased pipe use 3/4"-0 coarse sand.

Pipe (nominal diameter)

Encase pipe with polyethylene film using installation method A as specified in AWWA C105, when directed

6" min

Pipe zone bedding and backfill


Firm undisturbed soil

Notes:

1. For compaction requirements see project general notes and specifications.
2. For pipe diameter above 16", install as specified.

No	Date	Description	Appd	
Revision				
Survey		Other		

Designed By 	JJ	Program Mgr 	RAS
CAD Checked By 	DM	Const Mgr 	DM
Checked By 	DM	Const Supvr 	DM
Project Mgr 	DA	Date	

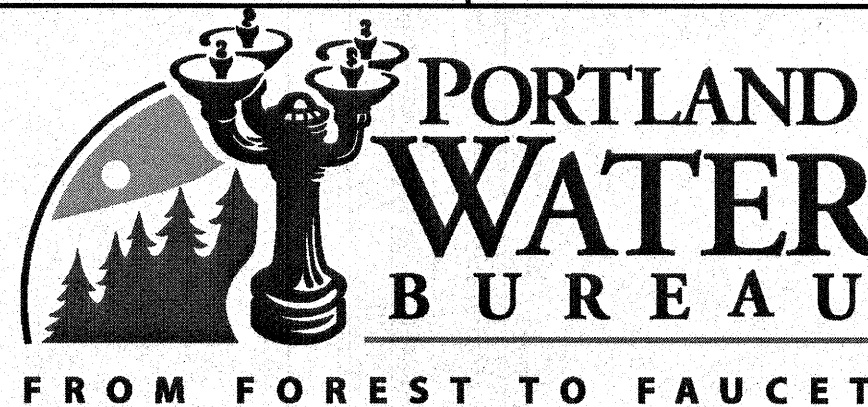


Jodie A. Inman, Principal Engineer, PE No 61197



12" DI Main
NE 47th Ave (LID)
From NE Columbia Blvd
To NE Crystal Ln

Standard Drawings

SAP Project No
W02115

1/4 Section
2335

Sheet No
10 of 10