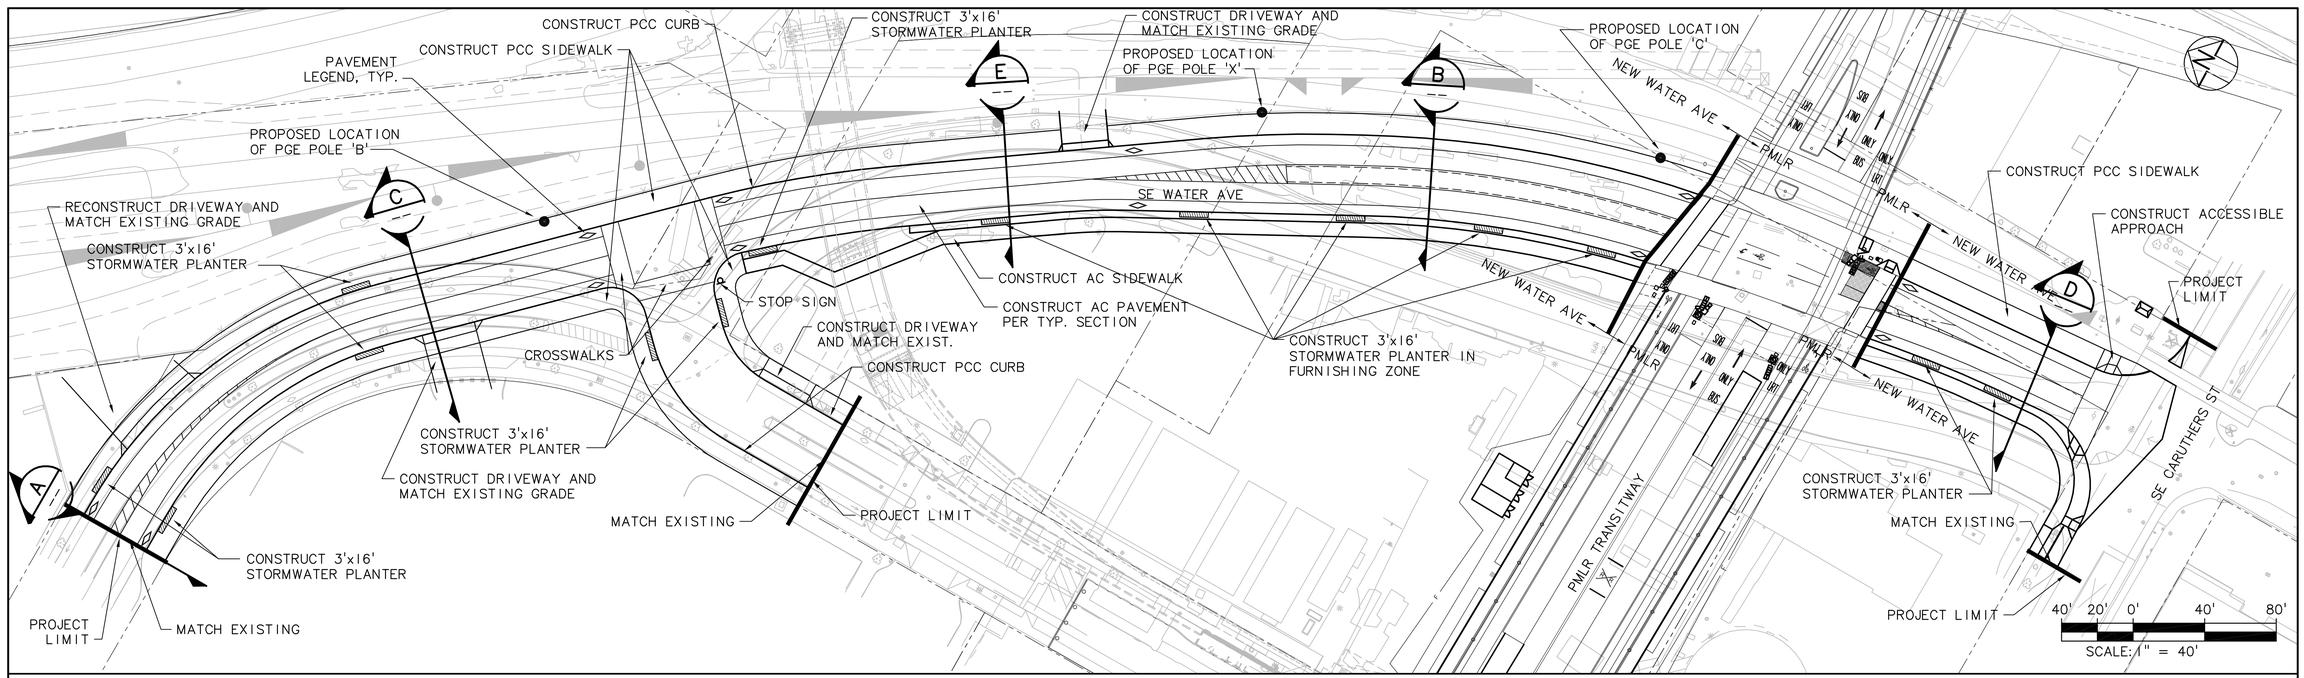

30% DESIGN

NO.	DATE	BY / CHK.	APPD.	REVISIONS

DESIGNED — DATE
JHM — DRAWN — 6/10 — DATE
CHECKED — DATE
APPROVED — DATE

TRI-COUNTY METROPOLITAN TRANSPORTATION DISTRICT OF OREGON

TRIMET
CAPITAL PROJECTS DIVISION
710 NE HOLLADAY STREET
PORTLAND, OREGON 97232

SUBMITTED:	DATE:	APPROVED:	DATE:	SCALE:	DRAWING NO.:	CONTRACT NO.:	SHEET NO.:
				AS NOTED	WATER-PLAN-OPT5		

PORTLAND TO MILWAUKIE LRT
WEST SEGMENT
WATER AVENUE
PLAN AND PROFILE / TRAFFIC
OPTION 5