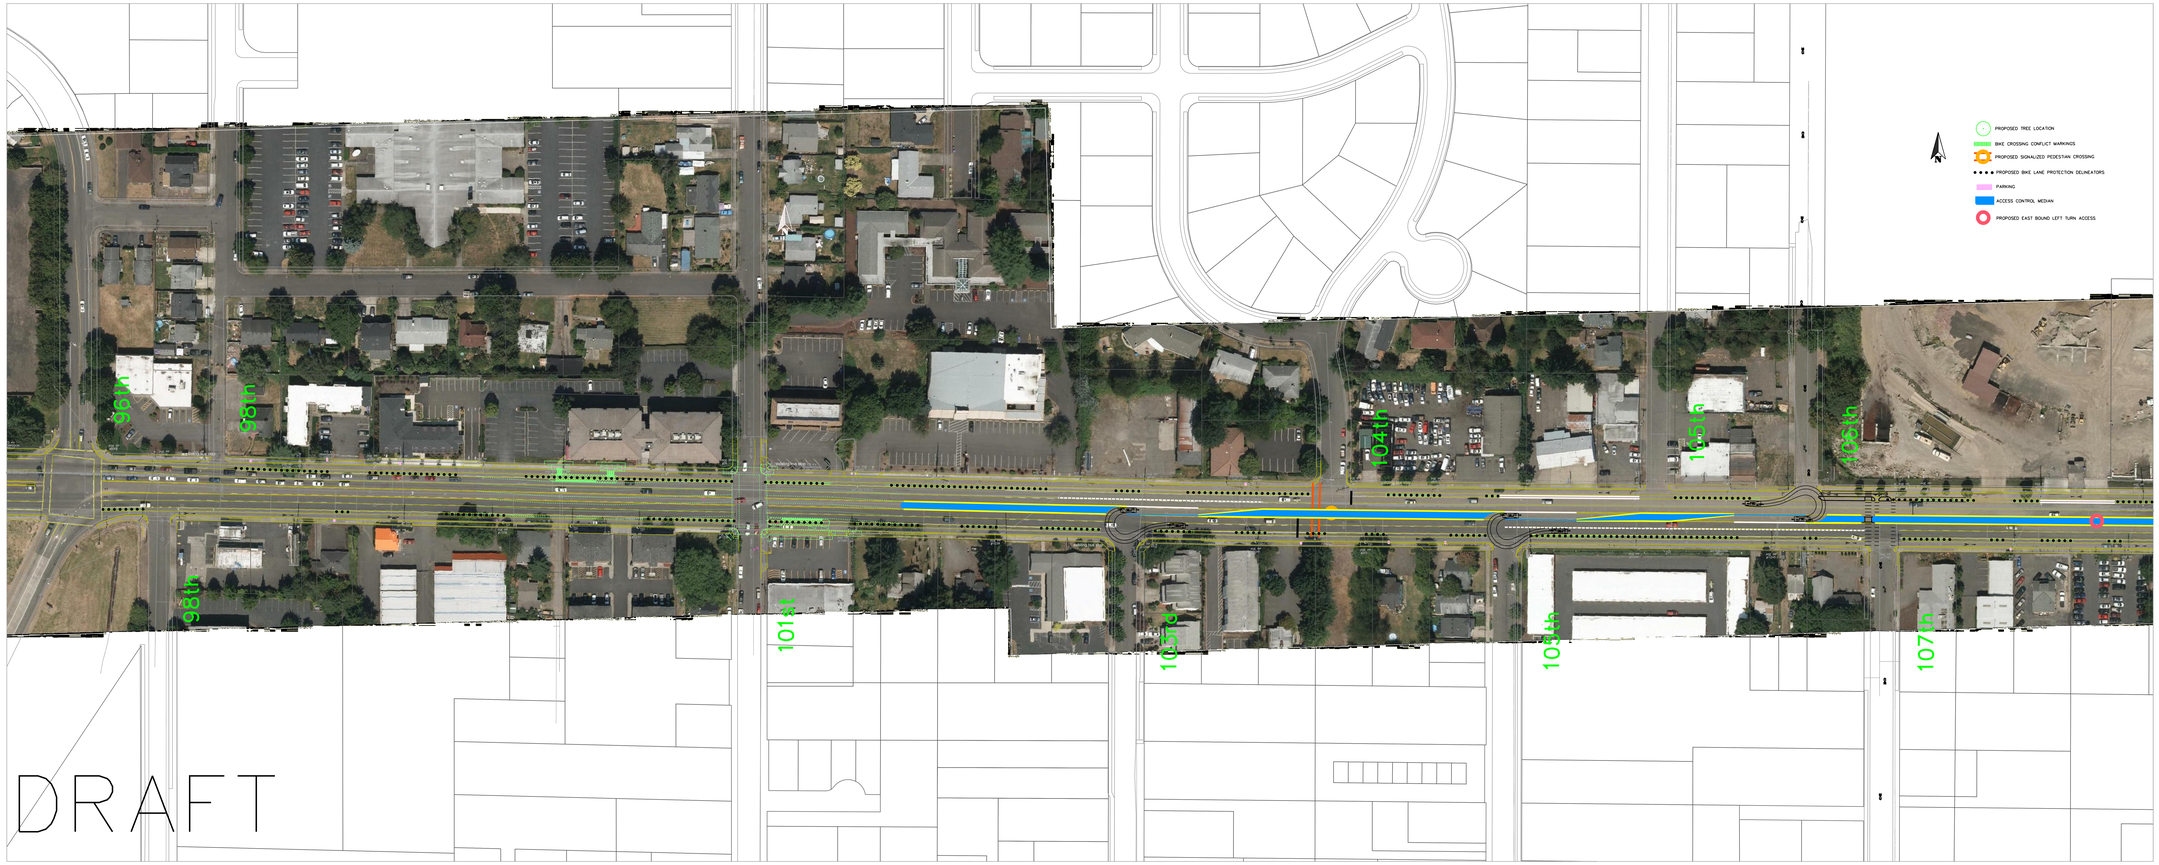
PROPOSED TREE LOCATION
BIKE CROSSING CONFLICT WARNINGS
PROPOSED SIGNALIZED PEDESTIAN CROSSING
PROPOSED BIKE LANE PROTECTION DELINEATORS
PARKING
ACCESS CONTROL MEDIAN
PROPOSED EAST BOUND LEFT TURN ACCESS
96th
98th
98th
101st
105th
104th
105th
106th
105th
107th

DRAFT