Docusign Envelope ID: E062C37E-EEB5-8604-806C-EB42217141E0

SCALE: 3/8" = 1'-0"
Filename: U:\station\DGN\CITY OF PORTLAND - STANDARD DRAWINGS\SECTION DIVISIONS\3-STREETS\MICROSTATION\STD DRAWING NO P-413\PLOT_SHT_P-413.dgn
Plot Date: 4/30/2026 11:50:01 PM

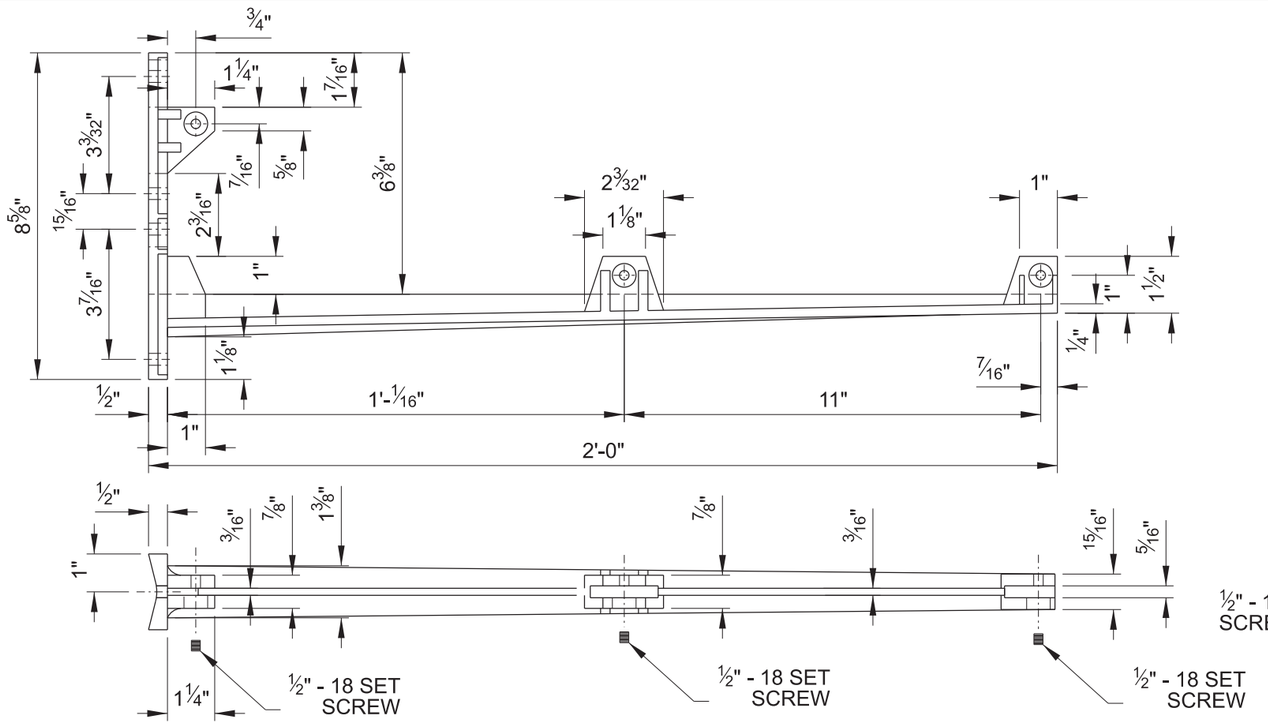

24" SNS CANTILEVER BRACKET
(36" MAXIMUM SIGN LENGTH)

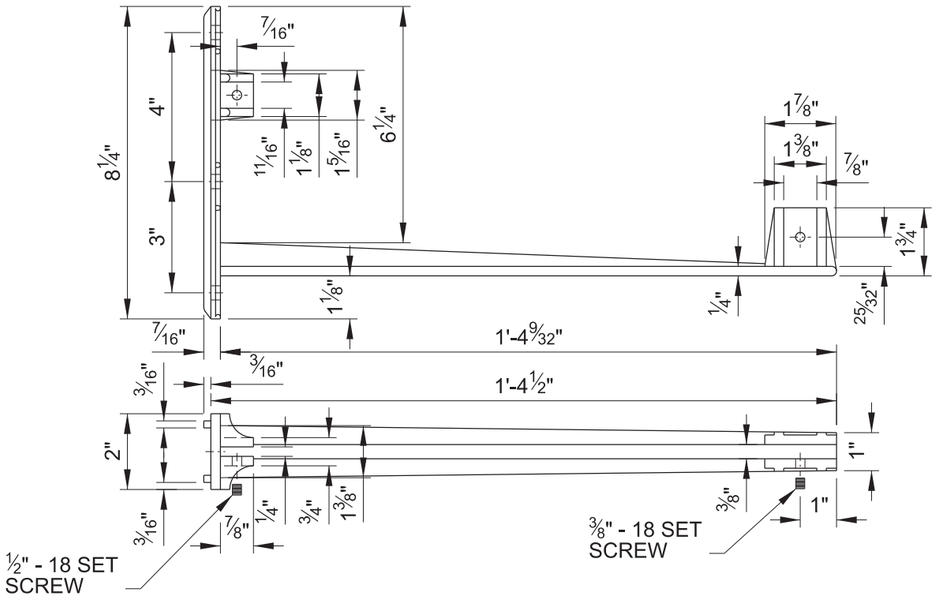

16.5" SNS CANTILEVER BRACKET
(24" MAXIMUM SIGN LENGTH)

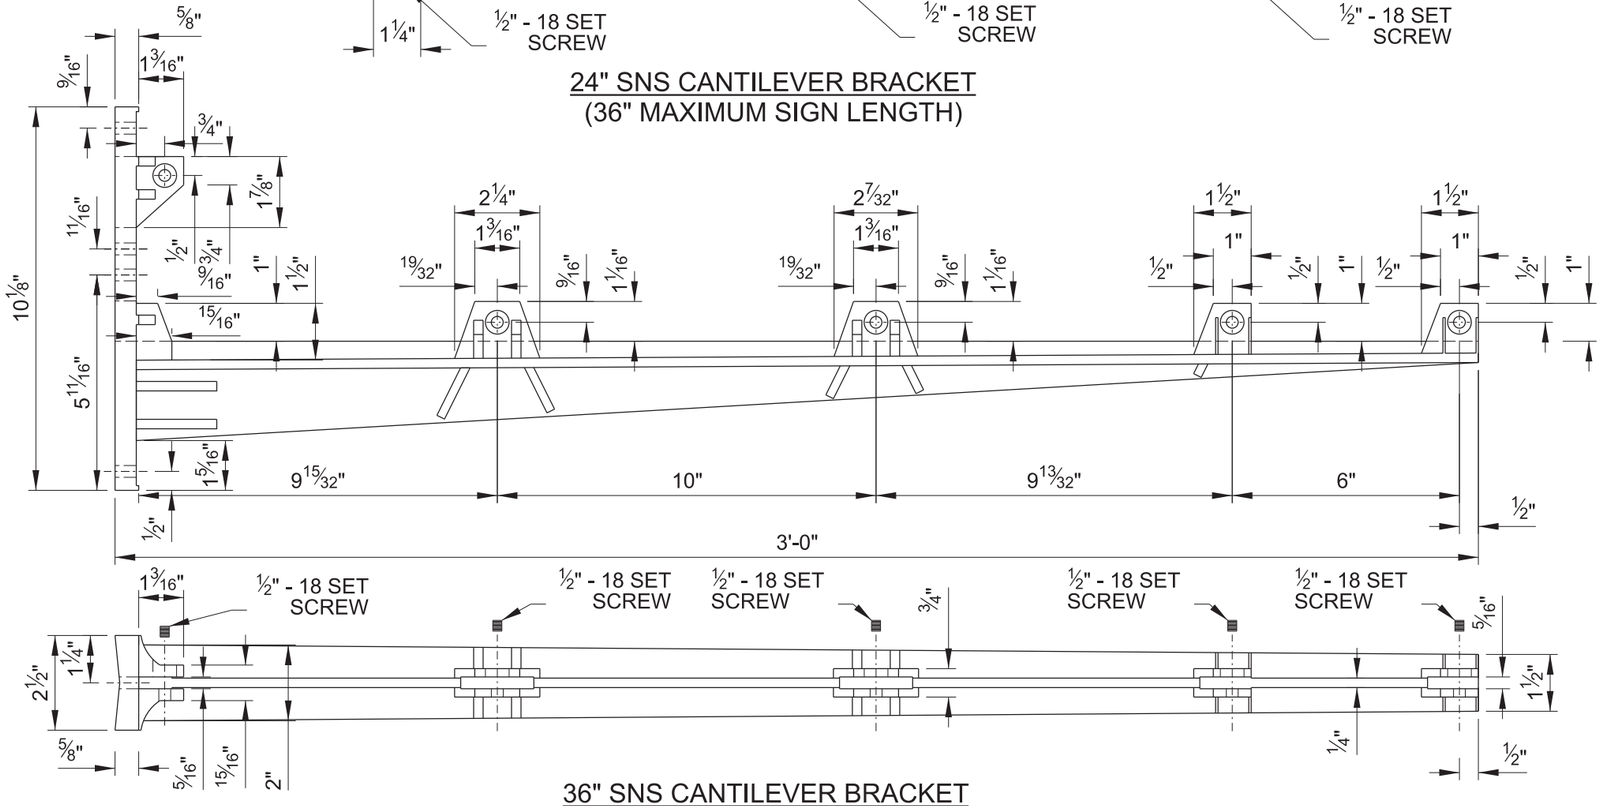

36" SNS CANTILEVER BRACKET
(60" MAXIMUM SIGN LENGTH)

GENERAL NOTES:

1. BRACKET MATERIAL: CAST ALLUMINUM ALLOY A380
2. SET SCREW MATERIAL: STAINLESS STEEL
3. FLAT HEAD SCREW MATERIAL: ZINC PLATED STEEL
4. DIMENSIONS SHOWN AFTER FINISH
5. APPLY 25-40 INCH-POUNDS OF PRESSURE TO SET SCREWS
6. MOUNT BRACKET TO POLE WITH THREE BANDS OF 3/4" x0.030" THICK STAINLESS STEEL BANDING
7. FOR USE WITH 8" AND 12" HEIGHT STREET NAME SIGNS ONLY. 16" HEIGHT SIGNS CAN NOT BE CANTILEVER MOUNTED.

The selection and use of this Standard Drawing, while designed in accordance with generally accepted engineering principles and practices, is the sole responsibility of the user.

PBOT PORTLAND BUREAU OF TRANSPORTATION

Wendy S. Peters Cawley
City Traffic Engineer

Standard Drawing Title

STREET NAME SIGN HARDWARE DETAILS FOR CANTILEVER MOUNT

Note:
All material and workmanship shall be in accordance with the City of Portland Standard Construction Specifications.

Effective Date:	05-01-2026
Calc. Book No.:	N/A
Std. Drg. Report Date:	05-01-2026

Standard Drawing No.

P-413