Docusign Envelope ID: E062C37E-EEB5-8604-806C-EB42217141E0

SCALE: 1" = 1'-0"

SB

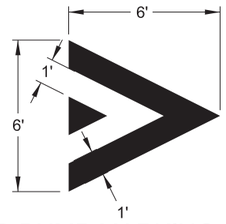

SPEED BUMP MARKING (WHITE)

RED

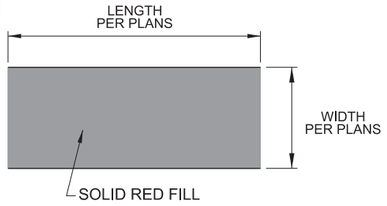

RED PAVEMENT MARKING

SRBL

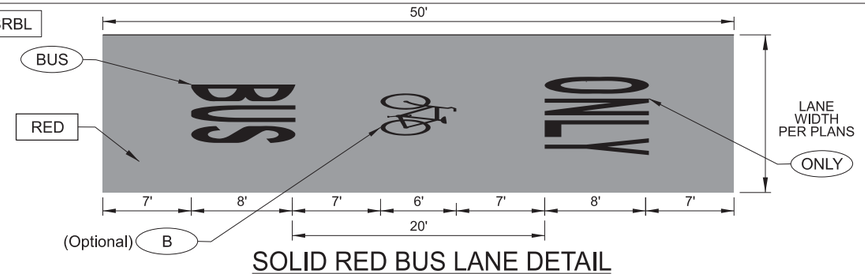

SOLID RED BUS LANE DETAIL

ISL
R-2

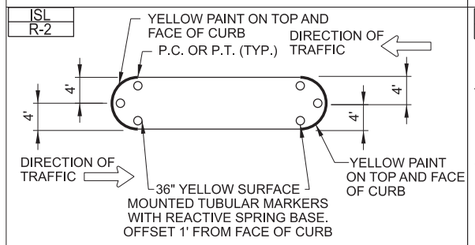

TRAFFIC ISLAND PAVEMENT MARKINGS

CE-CNR
R-2

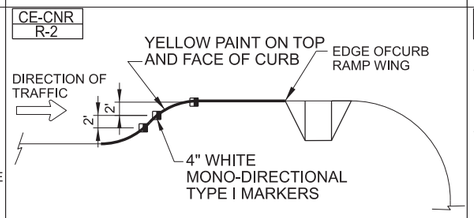

CURB EXTENSION DETAIL

TWL-ISL
R-2

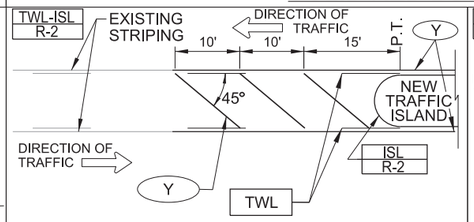

TWO WAY LEFT TURN LANE PAVEMENT MARKINGS AT ISLAND

CE-MB
R-2

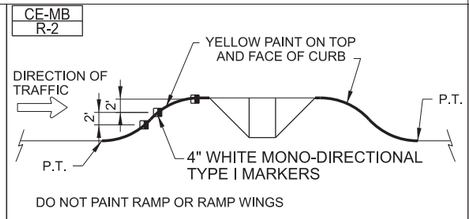

DO NOT PAINT RAMP OR RAMP WINGS

MIDBLOCK CURB EXTENSION PAVEMENT MARKINGS

D-RED

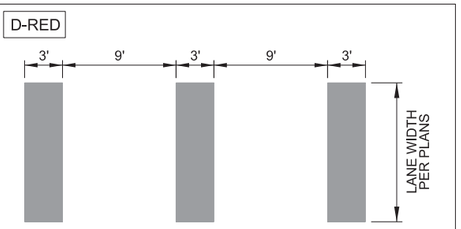

DOTTED RED BUS LANE DETAIL

ON-LR

ONLY - LIGHT RAIL (WHITE)

CENTER MARKING WITHIN LANE WIDTH OR TRACK

LRT

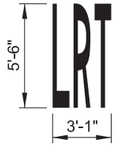

LRT - LIGHT RAIL (WHITE)

CENTER MARKING WITHIN LANE WIDTH OR TRACK

BUS-LR

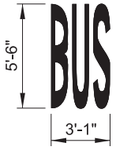

BUS - LIGHT RAIL (WHITE)

CENTER MARKING WITHIN LANE WIDTH OR TRACK

ON-LR-CON

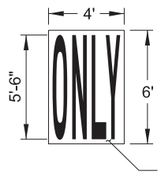

CONTRAST - ONLY - LIGHT RAIL

(WHITE LETTERING WITH BLACK BACKGROUND)
CENTER MARKING WITHIN LANE WIDTH OR TRACK

LRT-CON

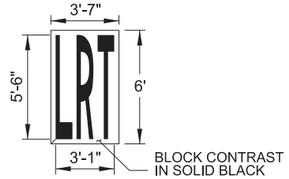

CONTRAST - LRT- LIGHT RAIL

(WHITE LETTERING WITH BLACK BACKGROUND)
CENTER MARKING WITHIN LANE WIDTH OR TRACK

BUS-LR-CON

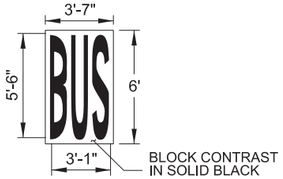

CONTRAST - BUS - LIGHT RAIL

(WHITE LETTERING WITH BLACK BACKGROUND)
CENTER MARKING WITHIN LANE WIDTH OR TRACK

LEGEND:

- XX — PBOT REFERENCE DETAIL
- XX — ODOT REFERENCE DETAIL
- MONO-DIRECTIONAL TYPE I WHITE MARKER REFLECTS WHITE TO THE LEFT IN THIS SYMBOL
- SURFACE MOUNTED TUBULAR MARKER

GENERAL NOTES:
1. CHEVRON AND LETTER SYMBOL DIMENSIONS ARE NOMINAL.
2. FOR PROPORTION DETAILS, SEE CURRENT VERSION OF STANDARD HIGHWAY SIGNS.
3. P.C. IS THE POINT OF CURVATURE. P.T. IS THE POINT OF TANGENCY.

The selection and use of this Standard Drawing, while designed in accordance with generally accepted engineering principles and practices, is the sole responsibility of the user.

PBOT — PORTLAND BUREAU OF TRANSPORTATION

Wendy S. Peters Cawley
City Traffic Engineer

Standard Drawing Title

PAVEMENT MARKINGS
STANDARD DETAIL BLOCKS
TRAFFIC CALMING AND TRANSIT

Note:
All material and workmanship shall be in accordance with the City of Portland Standard Construction Specifications.

Effective Date:	05-01-2026
Calc. Book No.:	N/A
Std. Drg. Report Date:	05-01-2026

Standard Drawing No.

P-435

Plot Date: 4/30/2026 11:55:46 AM Filename: U:\ustation\DGN\CITY OF PORTLAND - STANDARD DRAWINGS\SECTION DIVISIONS\3-STREETS\MICROSTATION\STD DRAWING NO P-435\PLOT_SHT_P-435.dgn