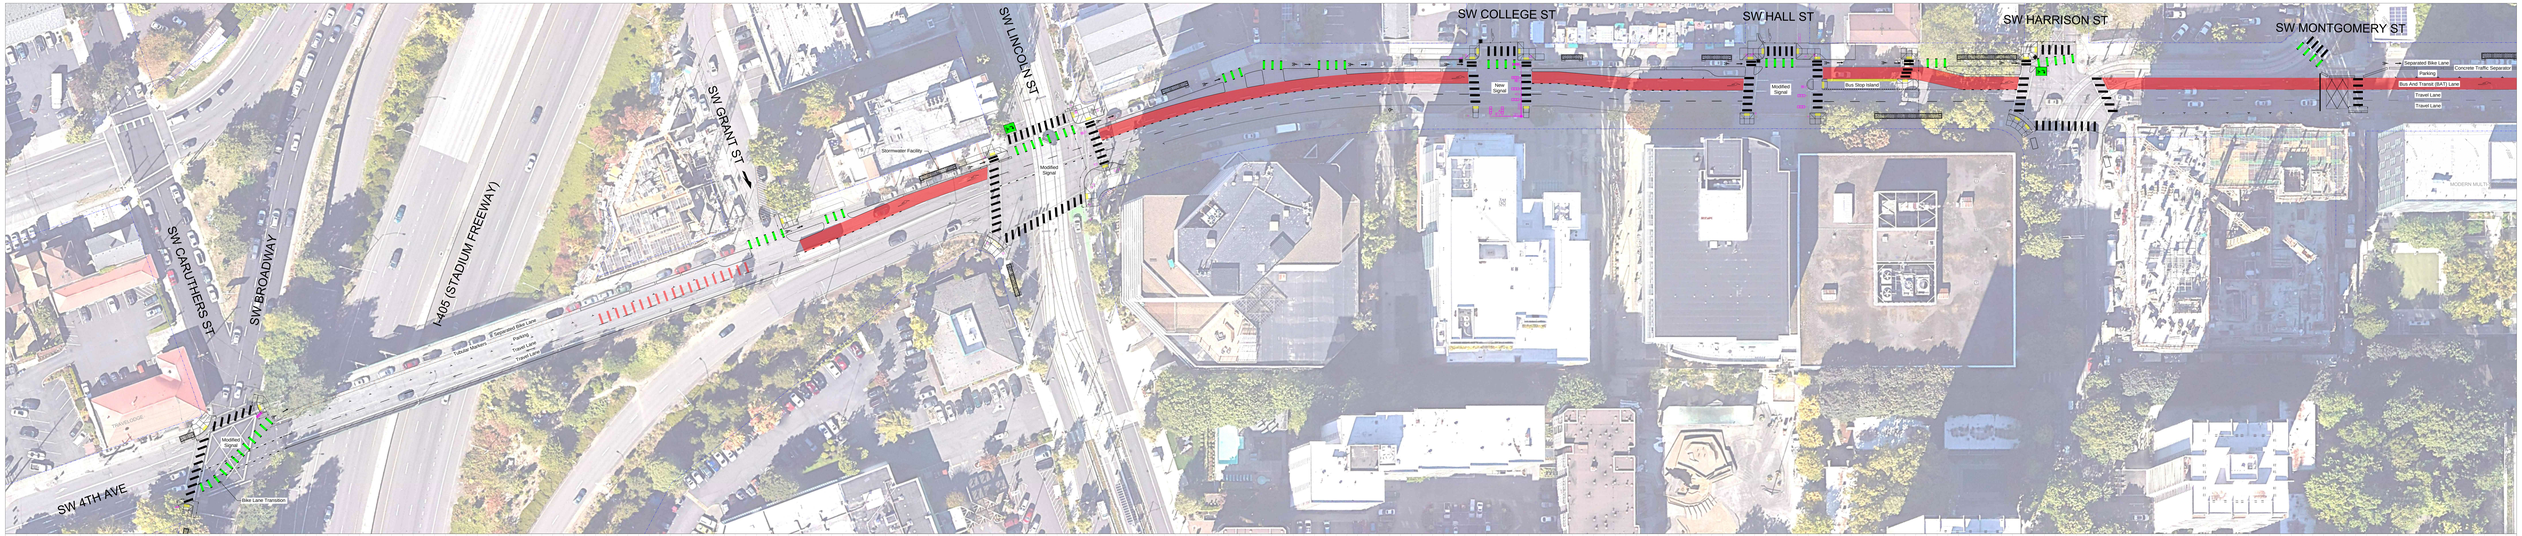

PBOT PORTLAND BUREAU OF TRANSPORTATION

KITTELSON & ASSOCIATES

N

40 20 0 40
FEET

**SW 4th Ave Project**
**Portland, OR**

Figure
**1**

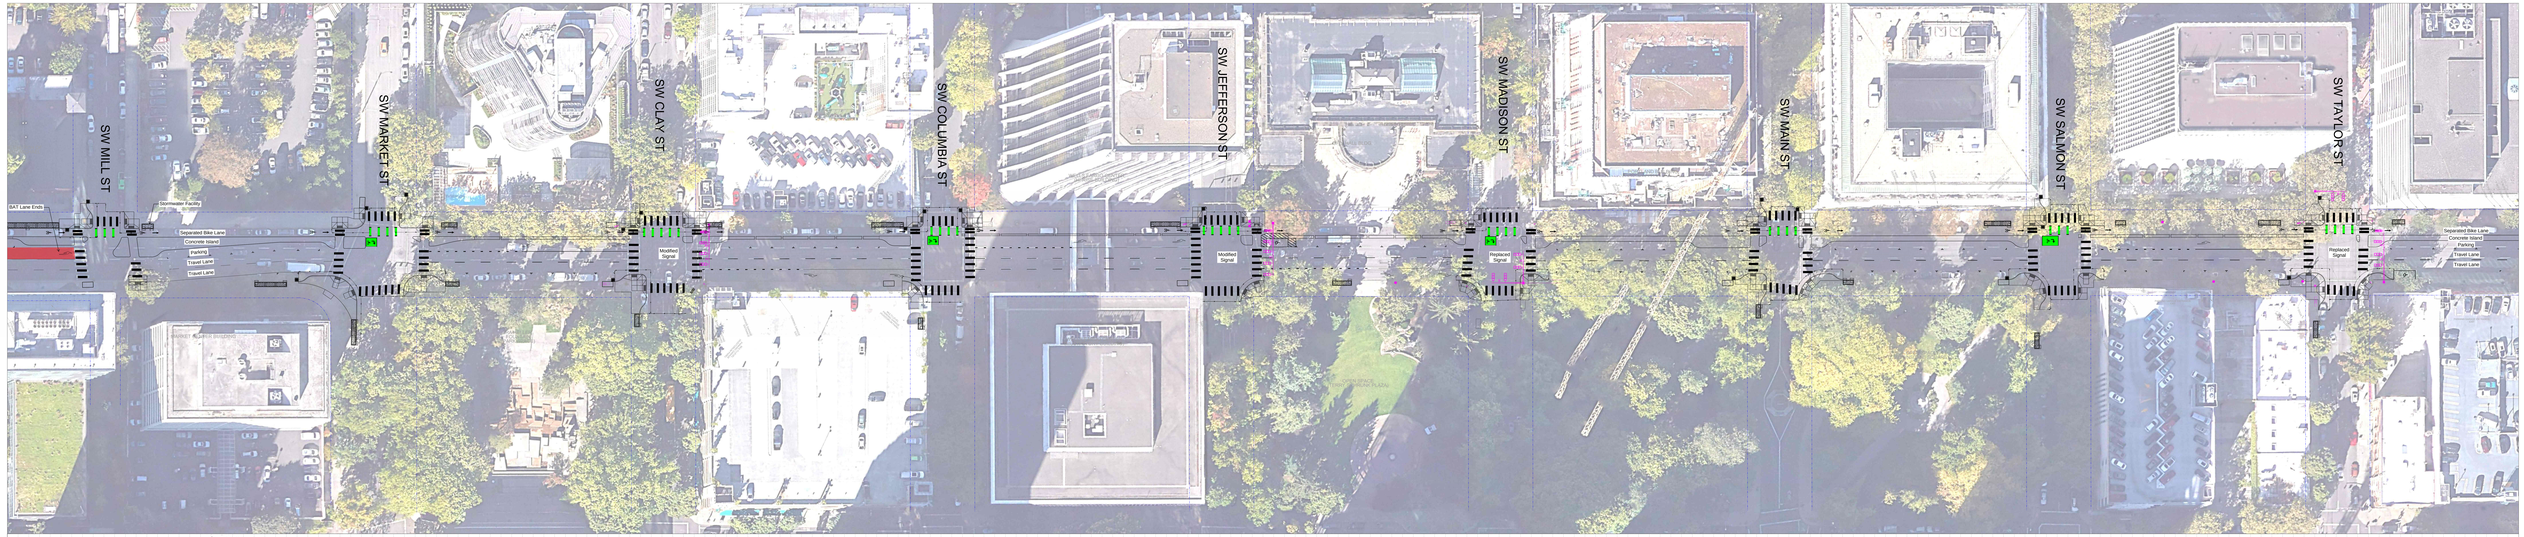


PBOT PORTLAND BUREAU OF TRANSPORTATION

KITTELSON & ASSOCIATES

N

40 20 0 40
FEET

**SW 4th Ave Project**
**Portland, OR**

Figure
**2**

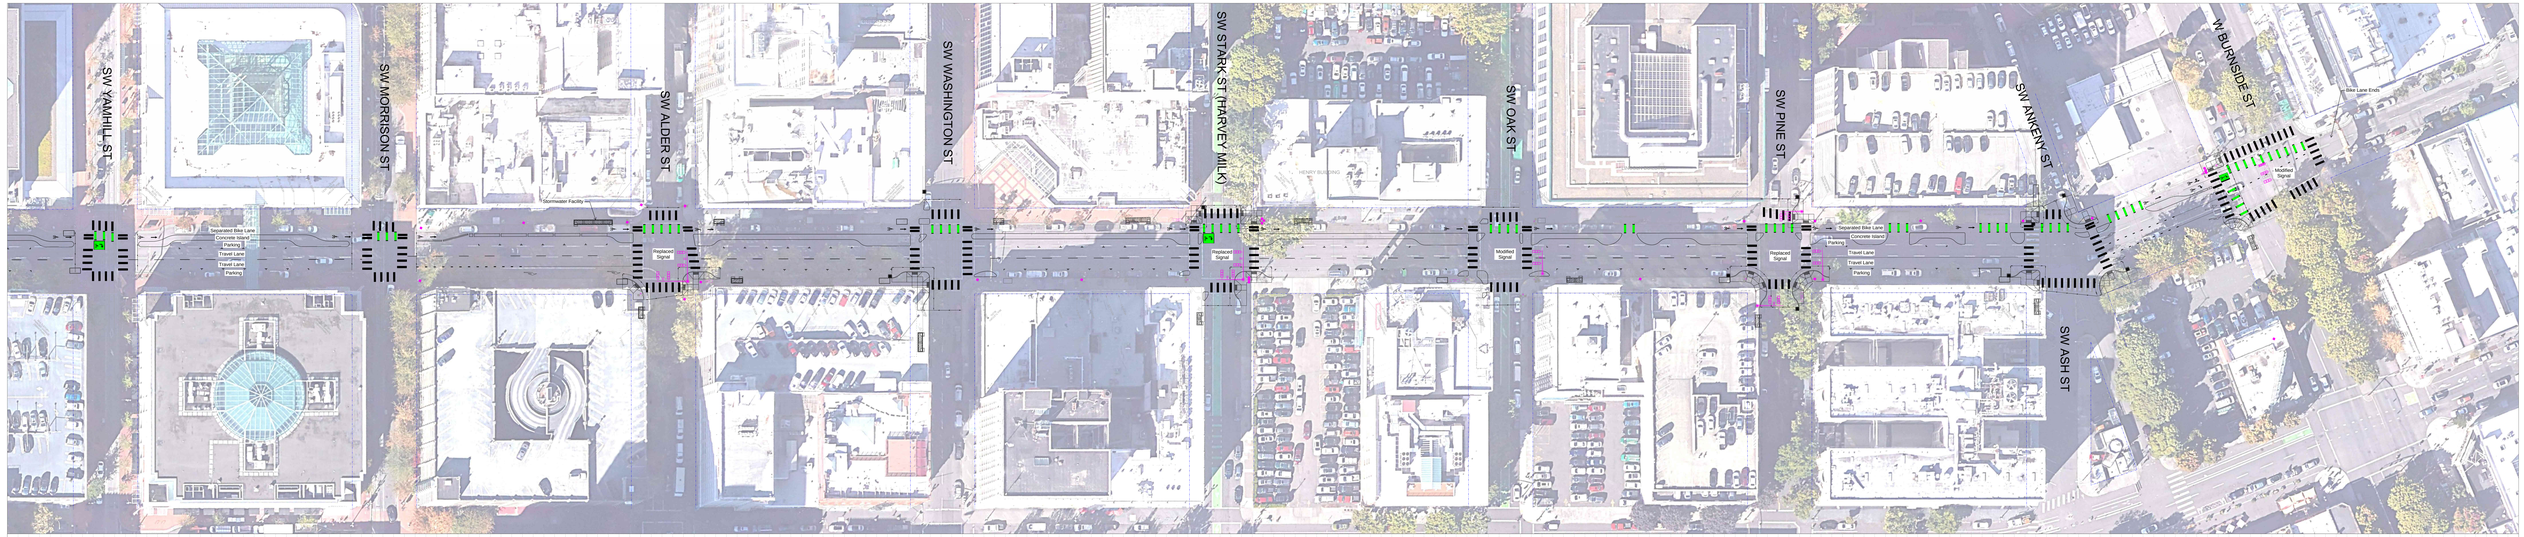


PBOT PORTLAND BUREAU OF TRANSPORTATION

KITTELSON & ASSOCIATES

40 20 0 40
FEET

**SW 4th Ave Project**
**Portland, OR**

Figure
**3**