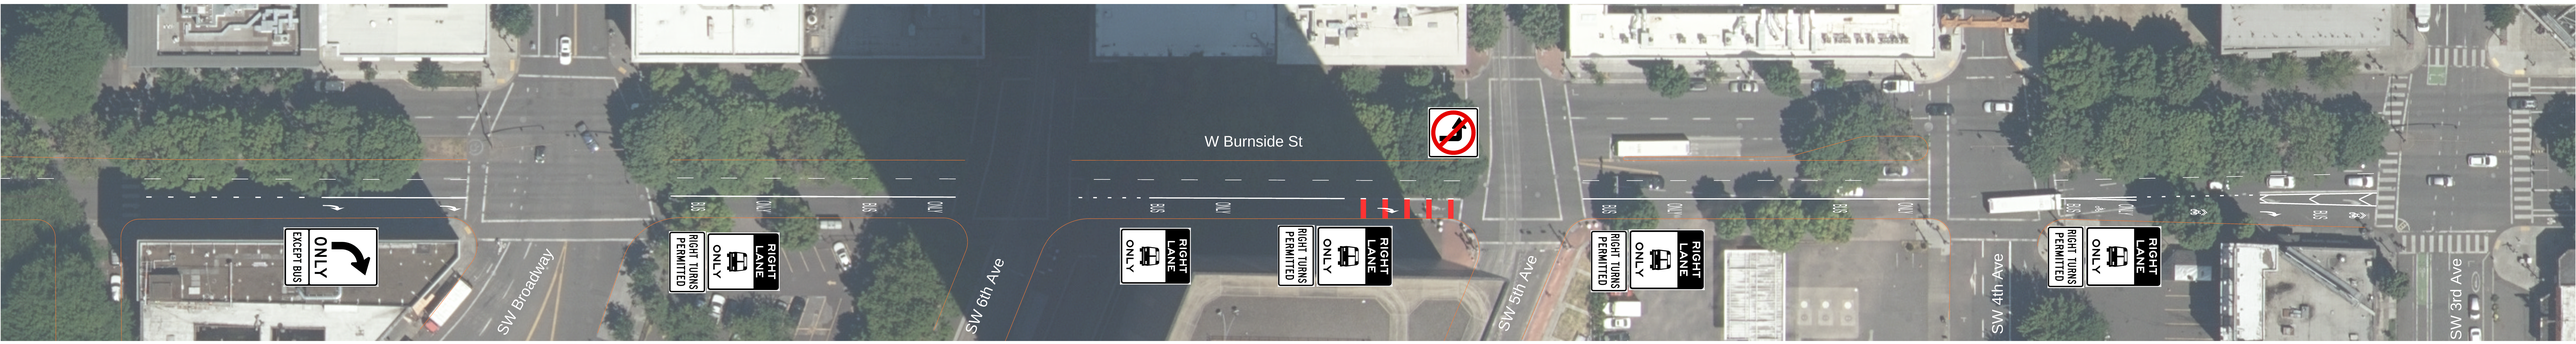DRAFT
W Burnside Street Rose Lane Project Concept Design
December 2021