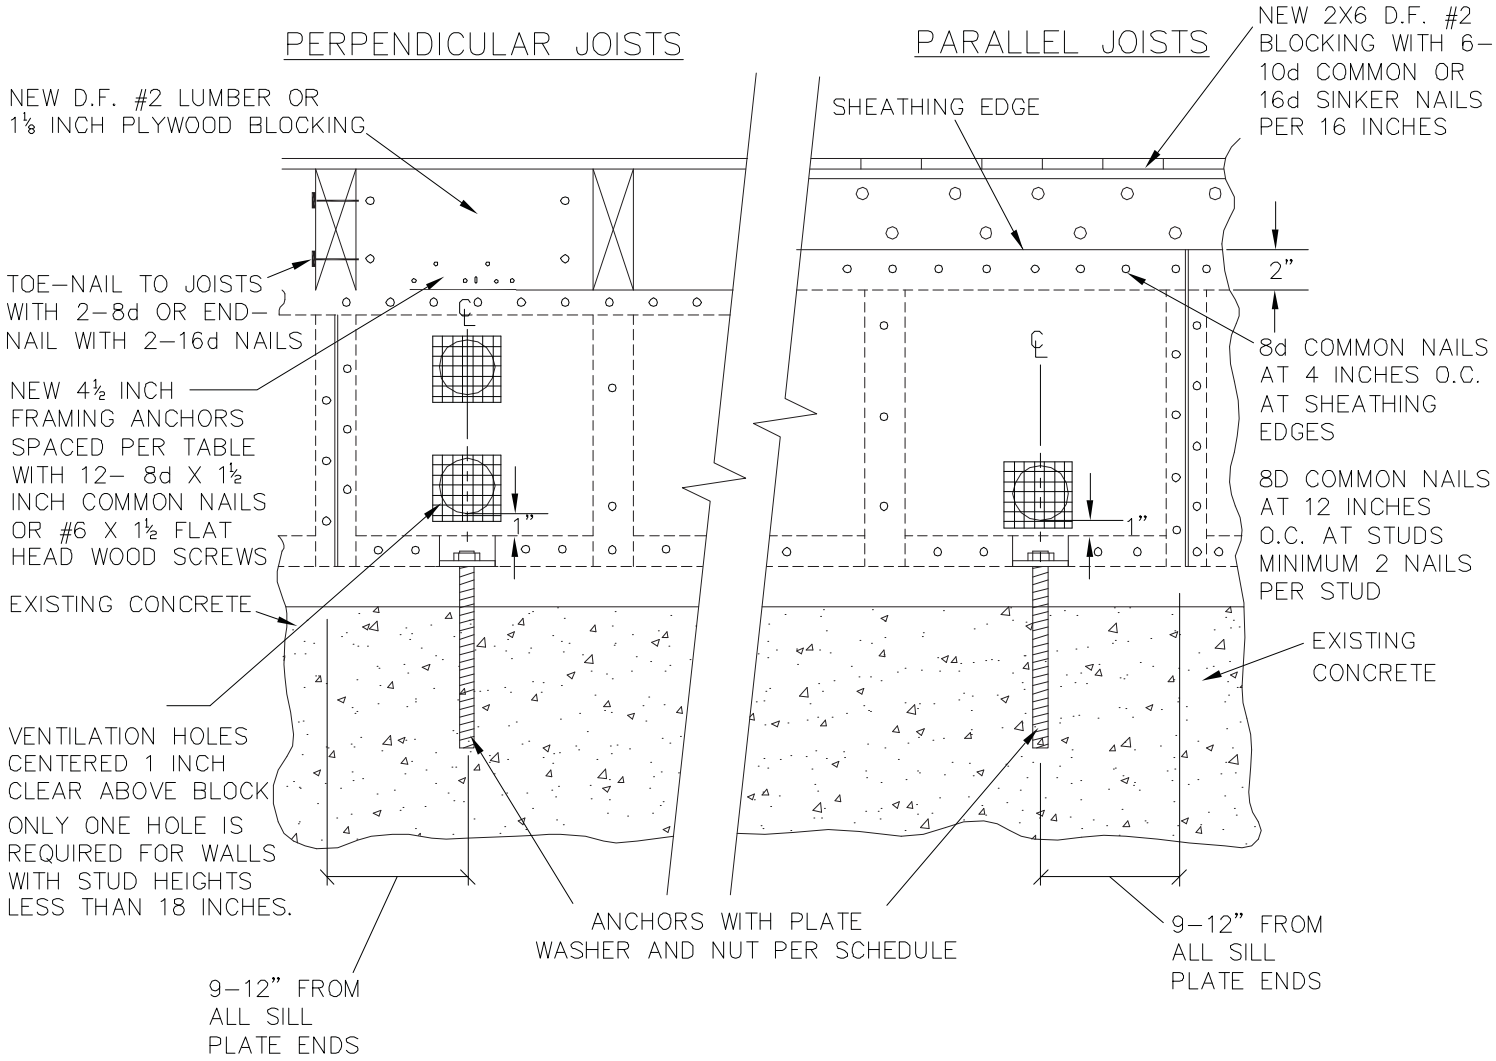

9 CRIPPLE WALL BRACING– INTERIOR ELEVATION