Figure 6-1. Waste Storage Areas

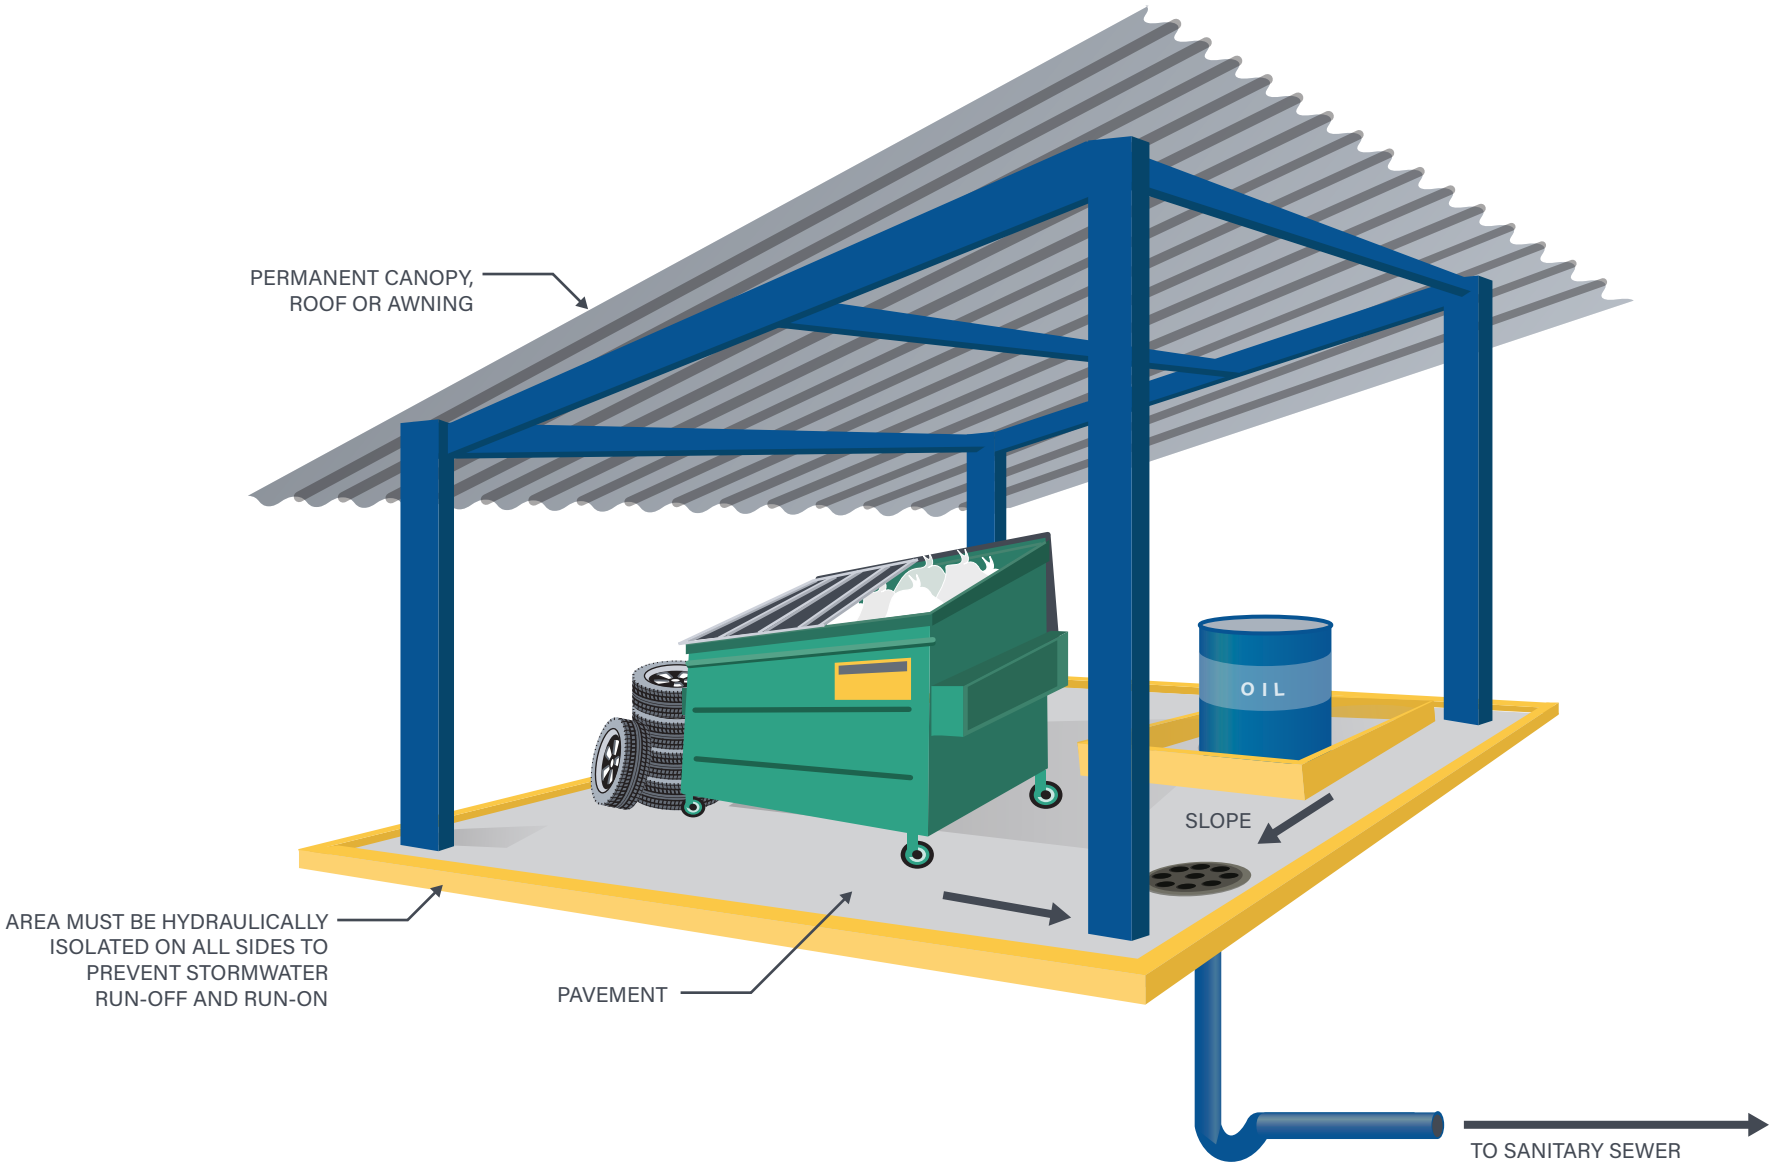

FIGURE IS FOR REFERENCE ONLY.

Figure 6-2. Food Cart Pods

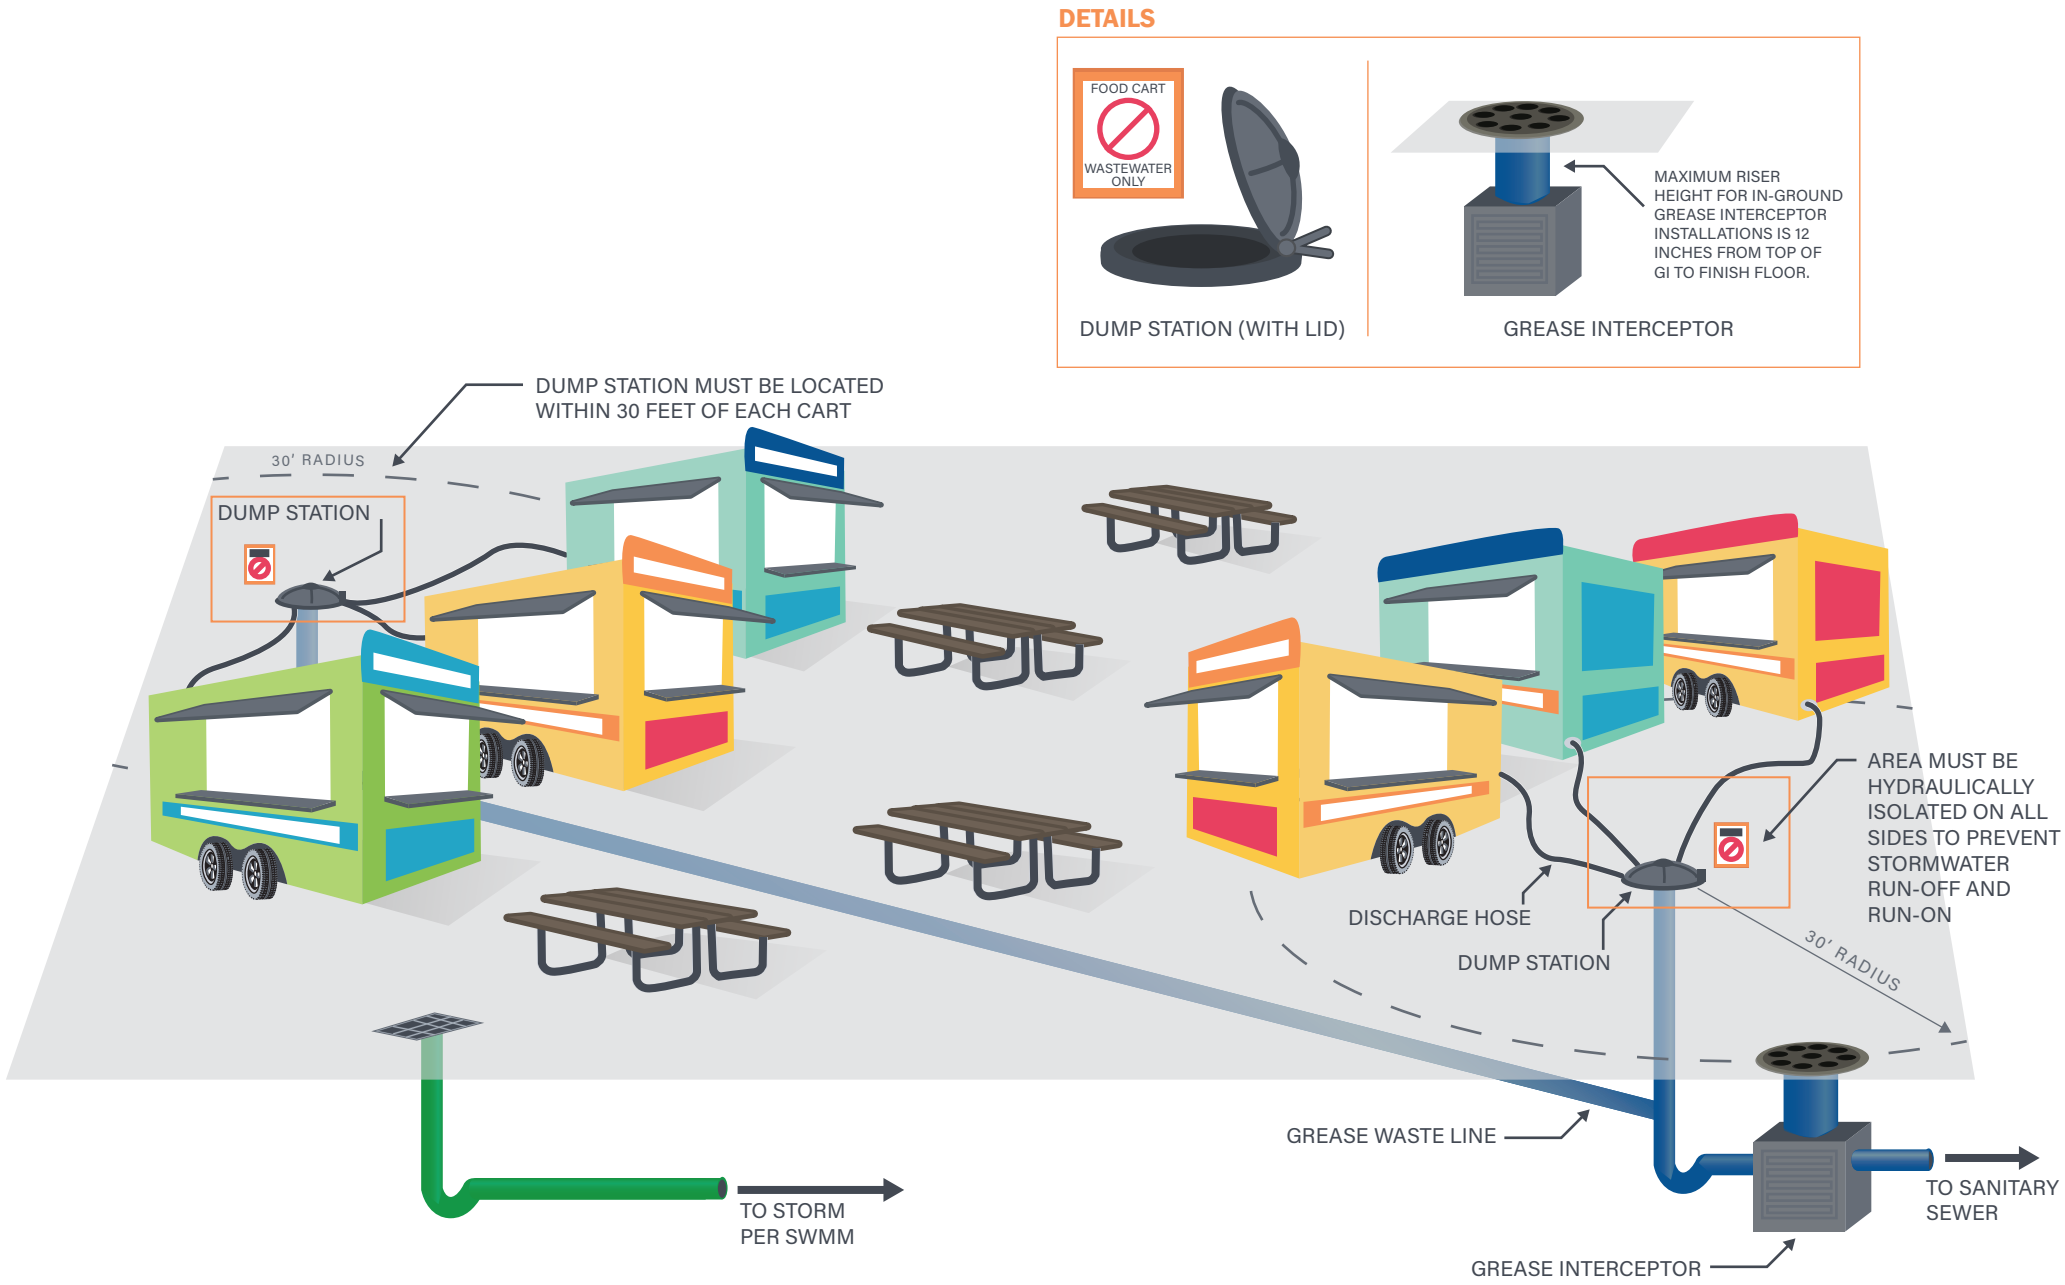

FIGURE IS FOR REFERENCE ONLY.

Figure 6-3. Covered Vehicle Parking

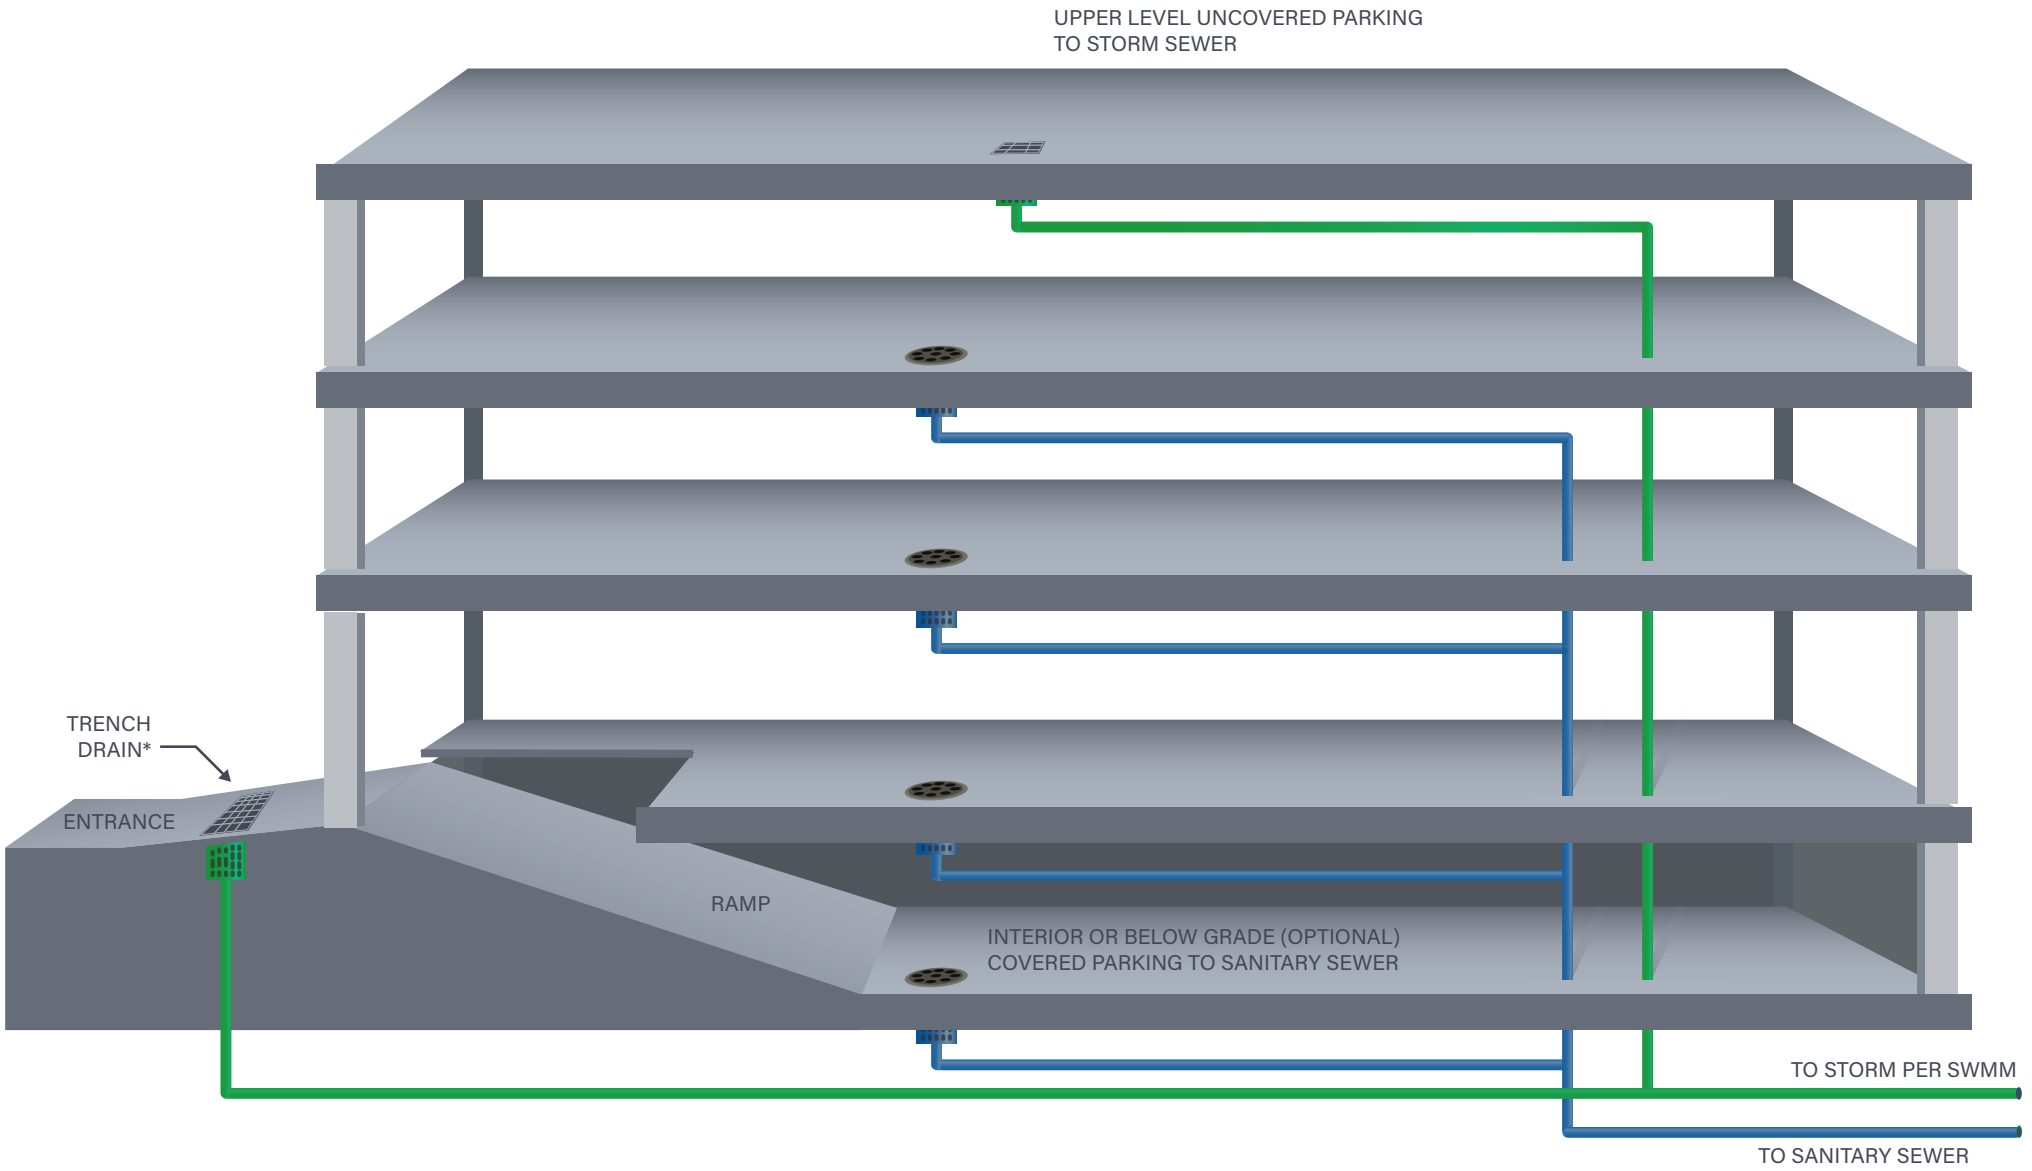

*TRENCH DRAINS TO STORM SEWER MUST BE INSTALLED FOR BELOW GRADE PARKING STRUCTURES.

- INSTALL WITHIN TWO FEET OF ENTRANCE WHERE RAMP IS LESS THAN 10 FEET LONG
- INSTALL WITHIN TEN FEET OF ENTRANCE WHERE RAMP IS GREATER THAN 10 FEET LONG

FIGURE IS FOR REFERENCE ONLY.

Figure 6-4. Material Transfer and Loading Docks

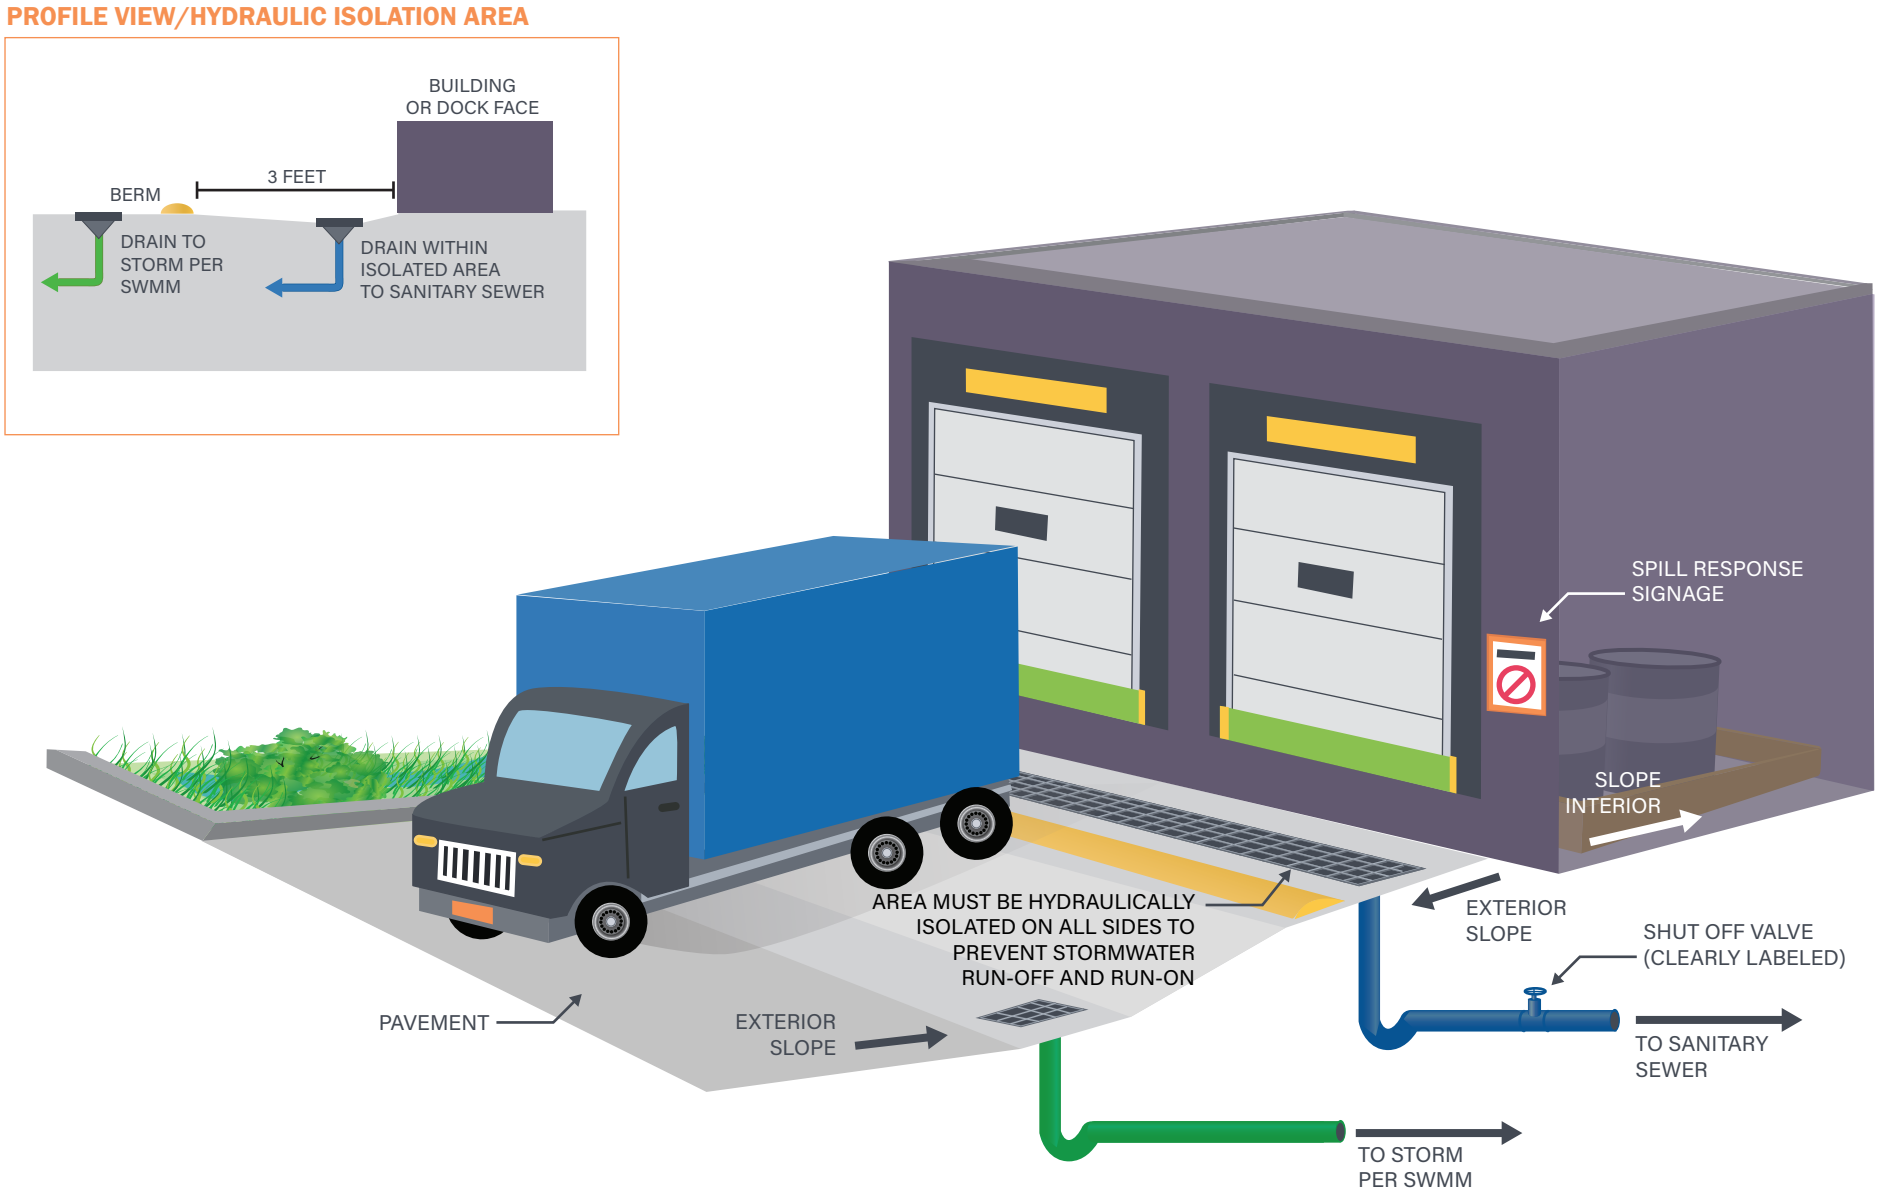

FIGURE IS FOR REFERENCE ONLY.

Figure 6-5. Aboveground Storage, Processing, or Transfer of Liquids

A. COVERED SECONDARY CONTAINMENT

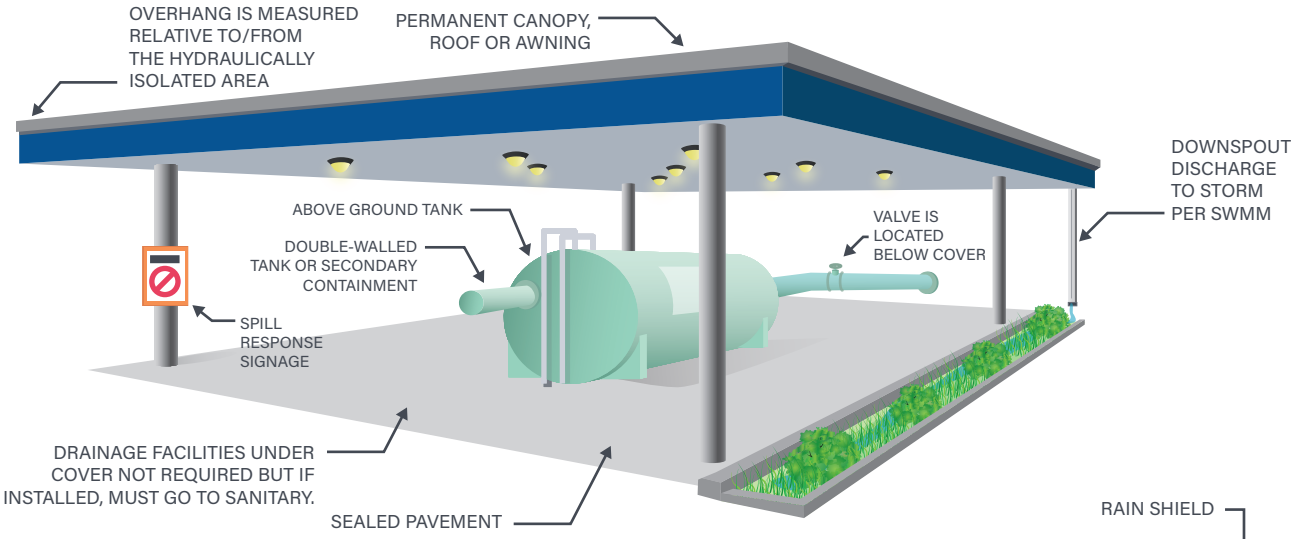

B. UNCOVERED SECONDARY CONTAINMENT

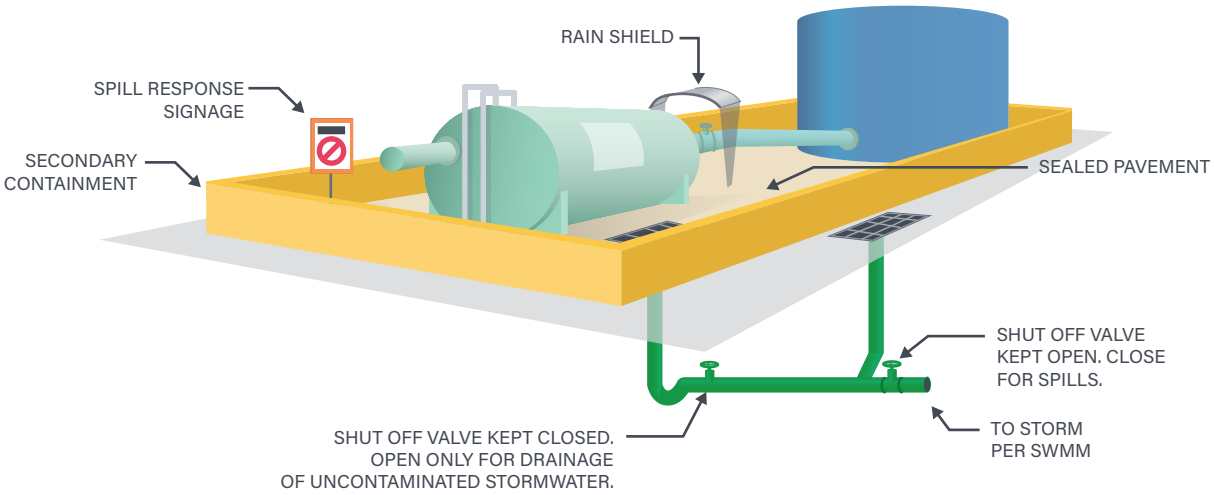

C. ISOLATION TECHINIQUES-VALVES/PUMPS OUTSIDE OF CONTAINMENT

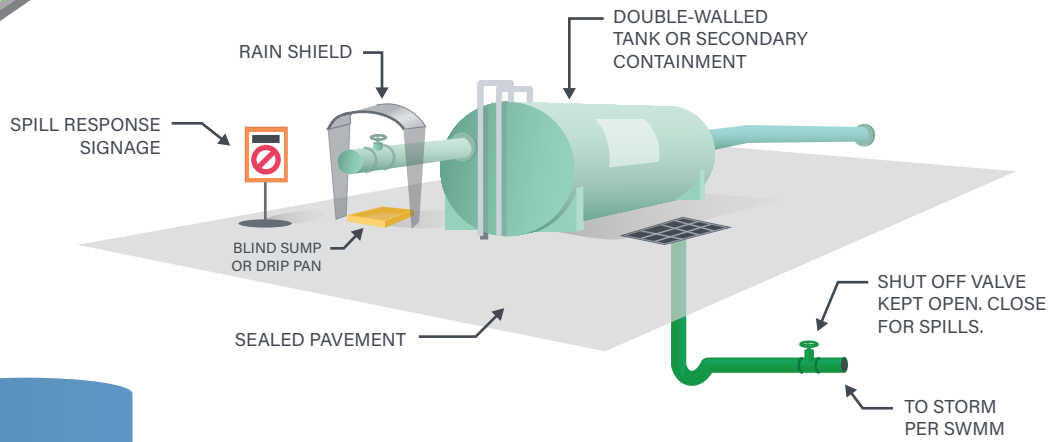

FIGURE IS FOR REFERENCE ONLY.

Figure 6-6. Stationary Fuel Transfer and Fuel Dispensing Areas

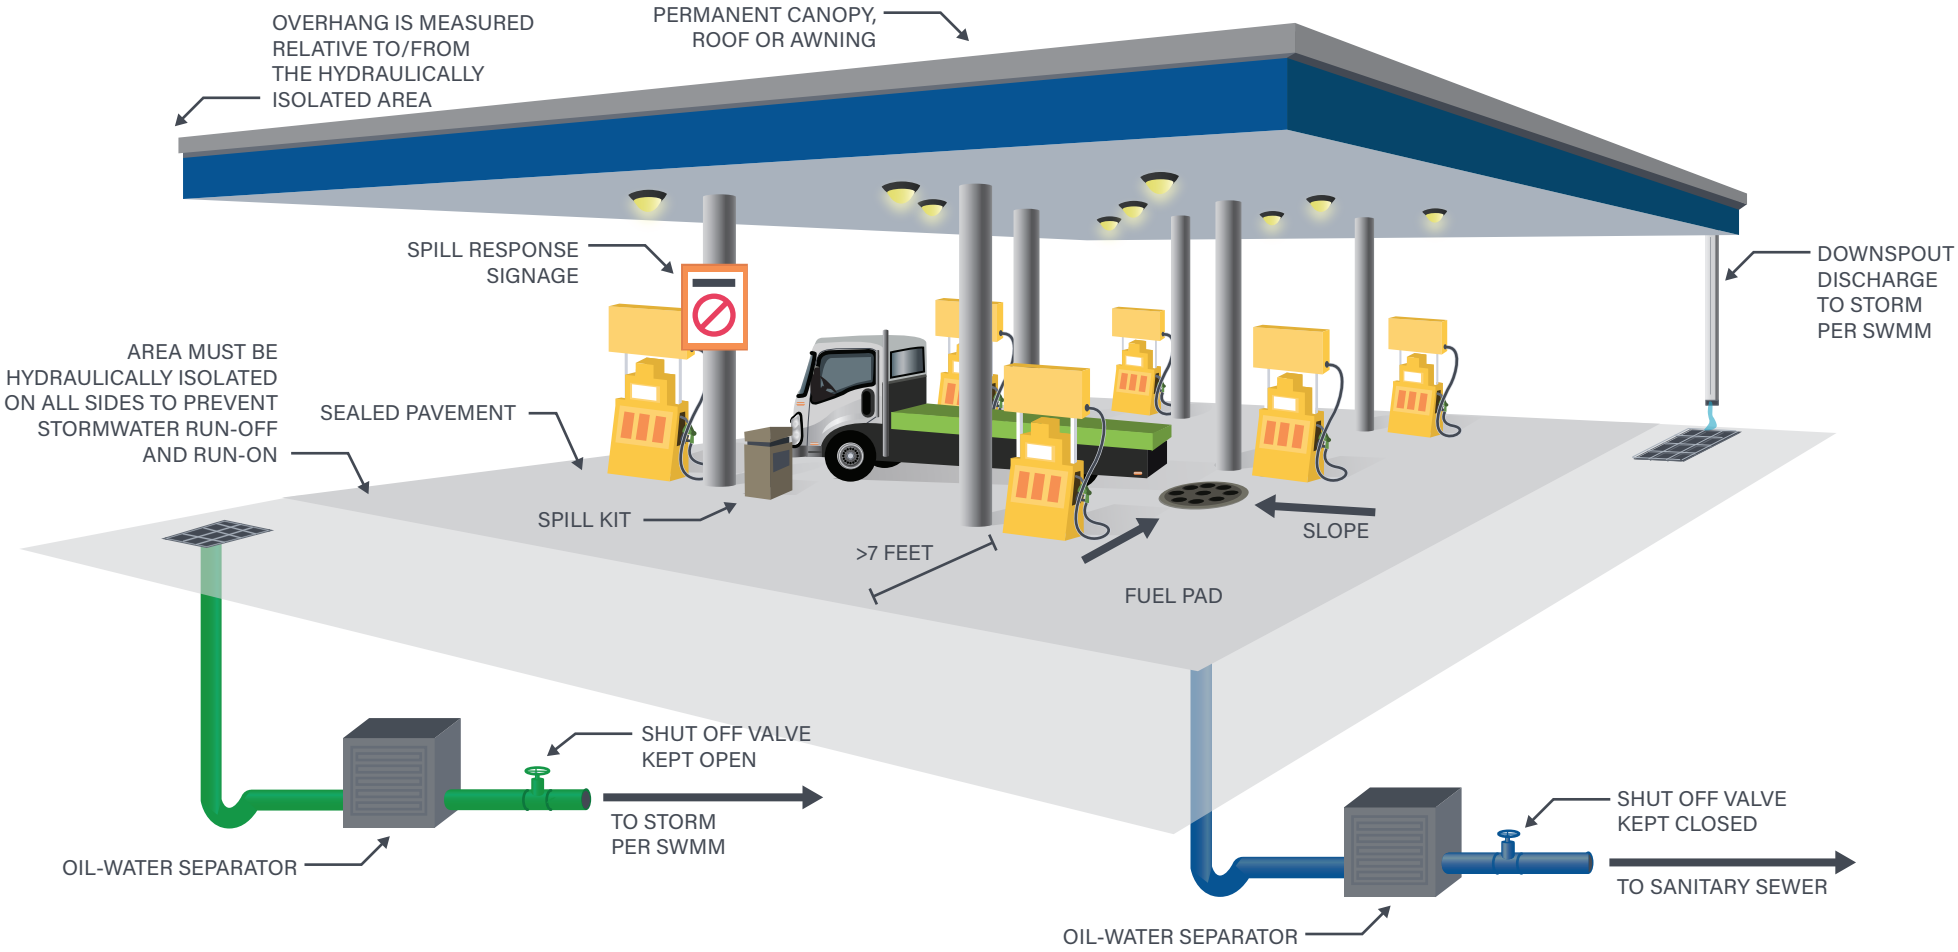

FIGURE IS FOR REFERENCE ONLY.

Figure 6-7. Equipment or Vehicle Washing Facilities

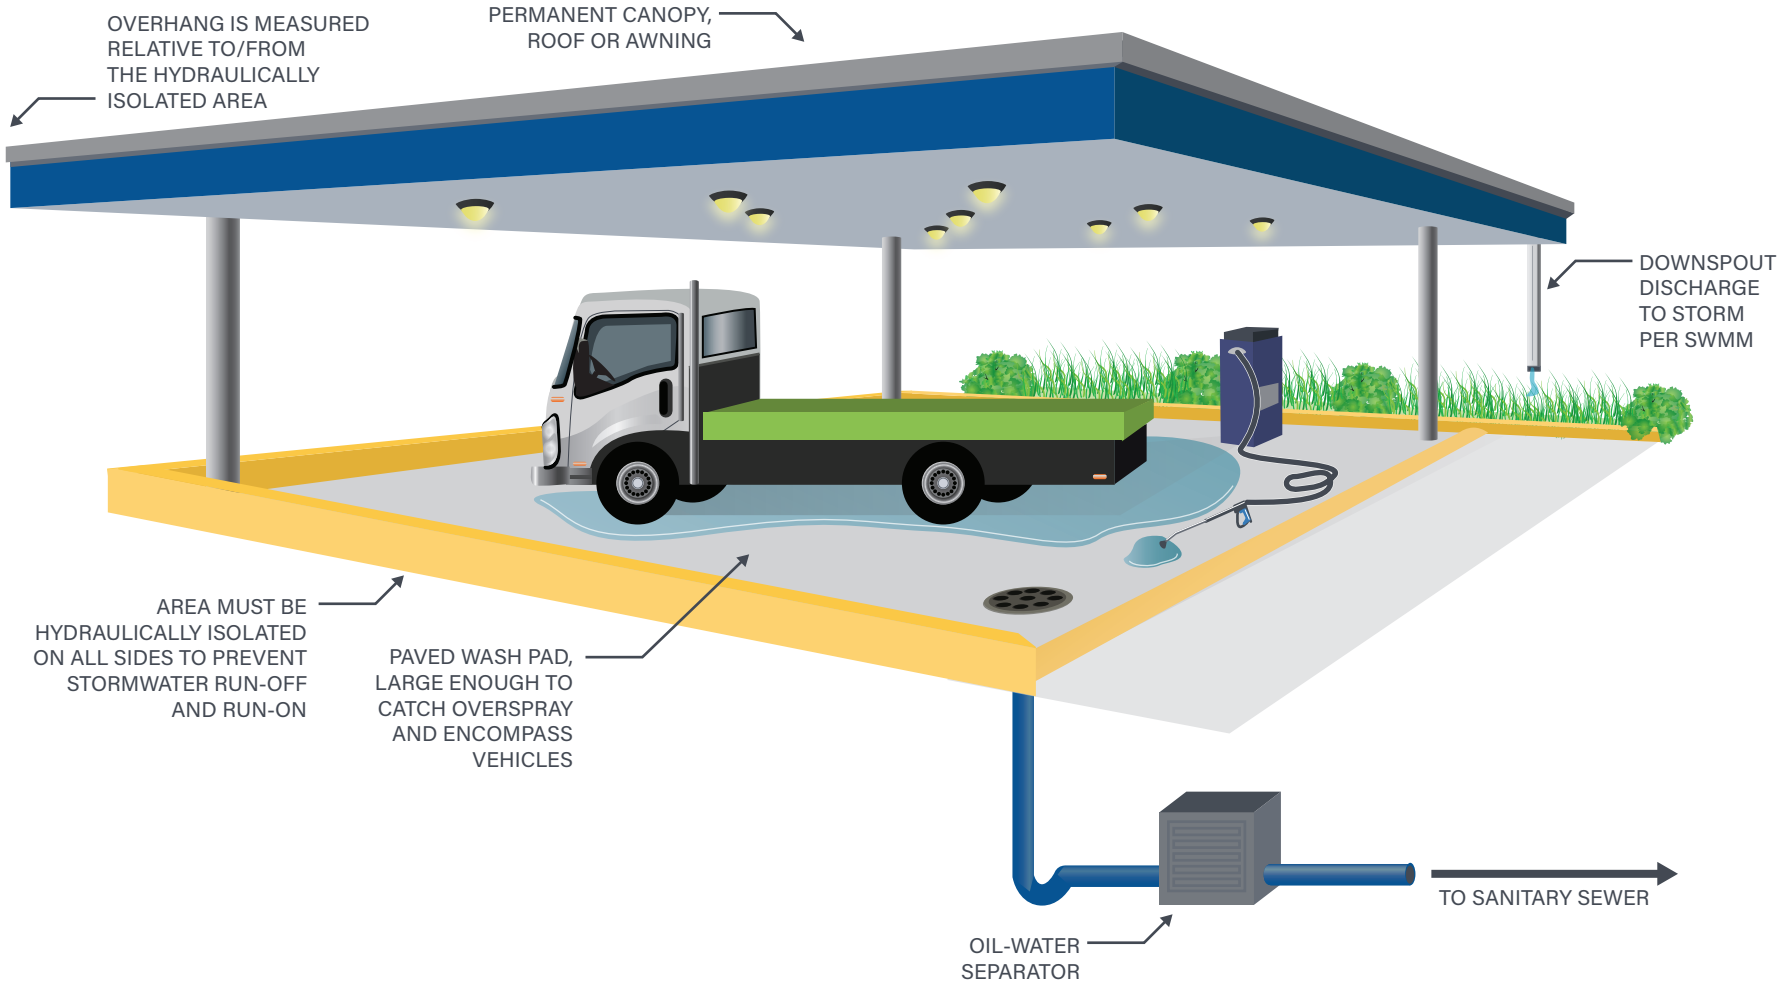

FIGURE IS FOR REFERENCE ONLY.

Figure 6-8. Motorized Vehicle or Equipment Storage and Repair Areas

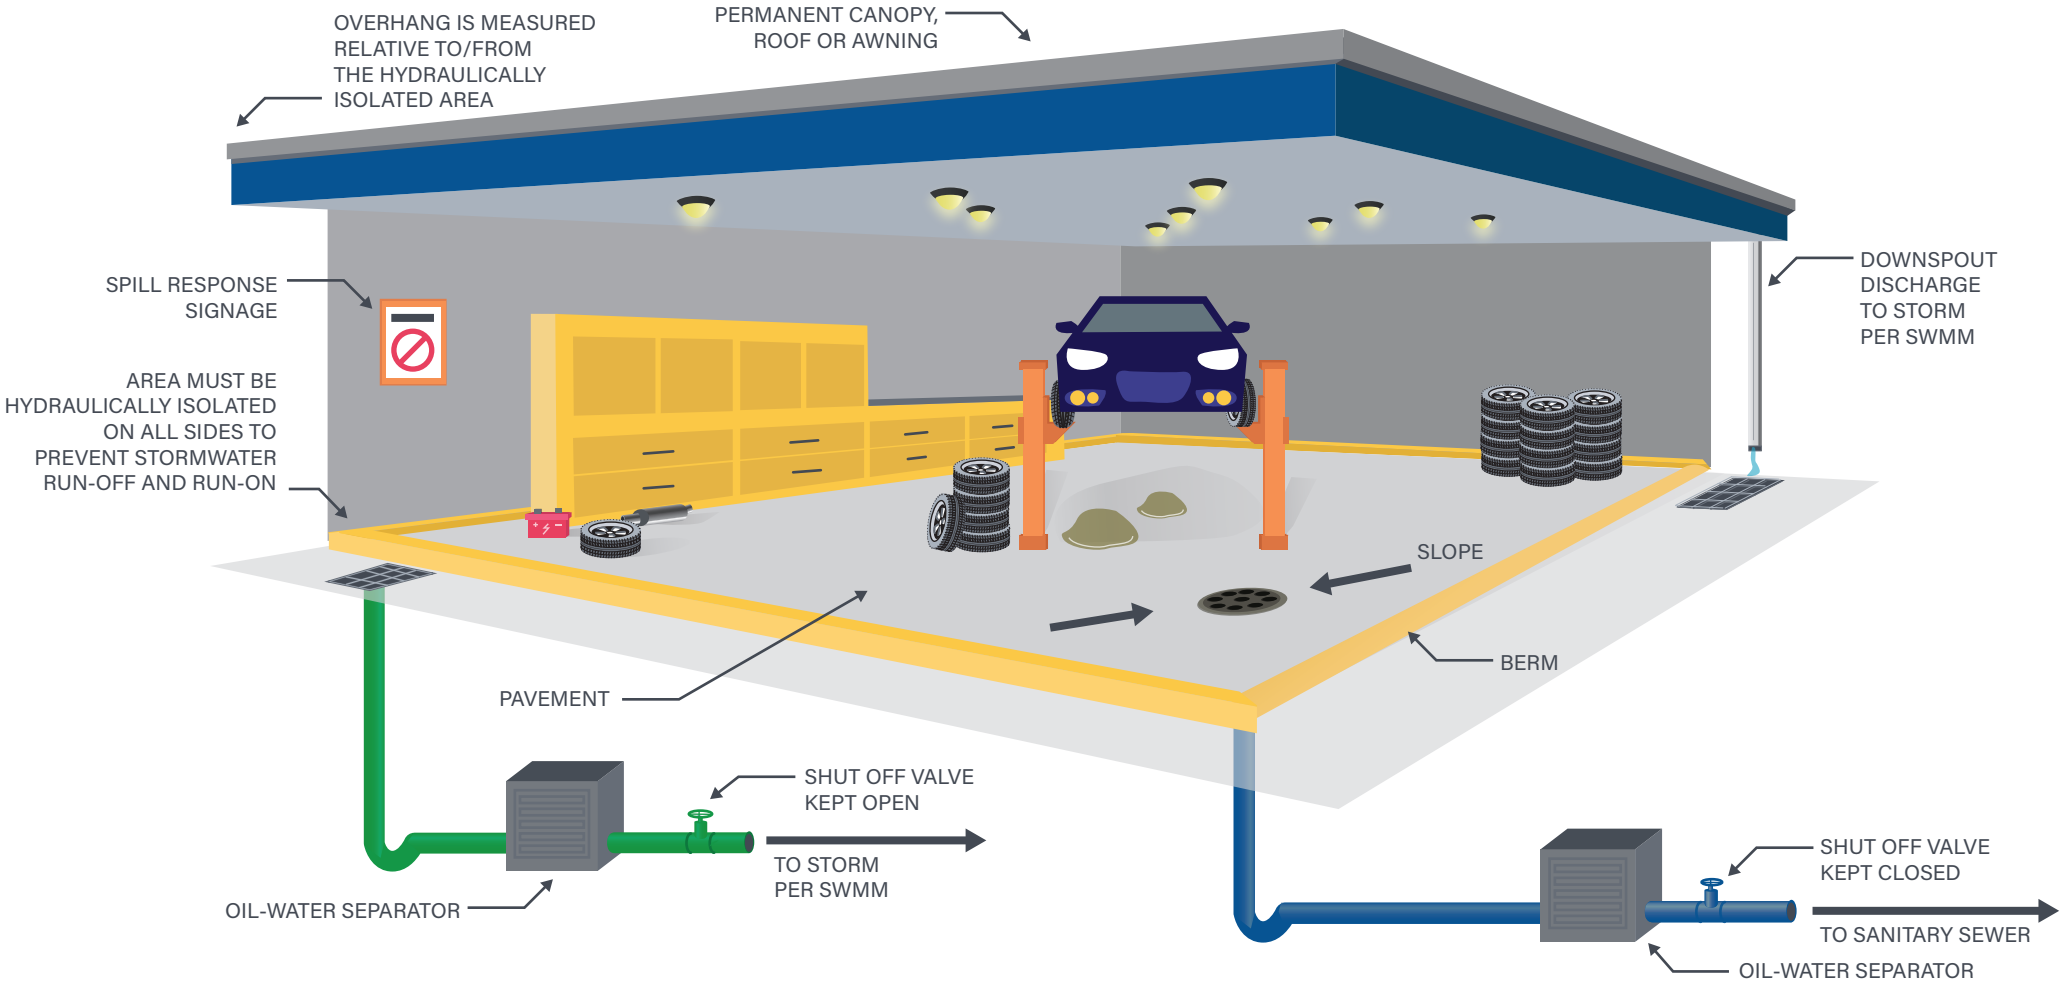

FIGURE IS FOR REFERENCE ONLY.

Figure 6-9. Exterior Storage or Processing of Solid Materials

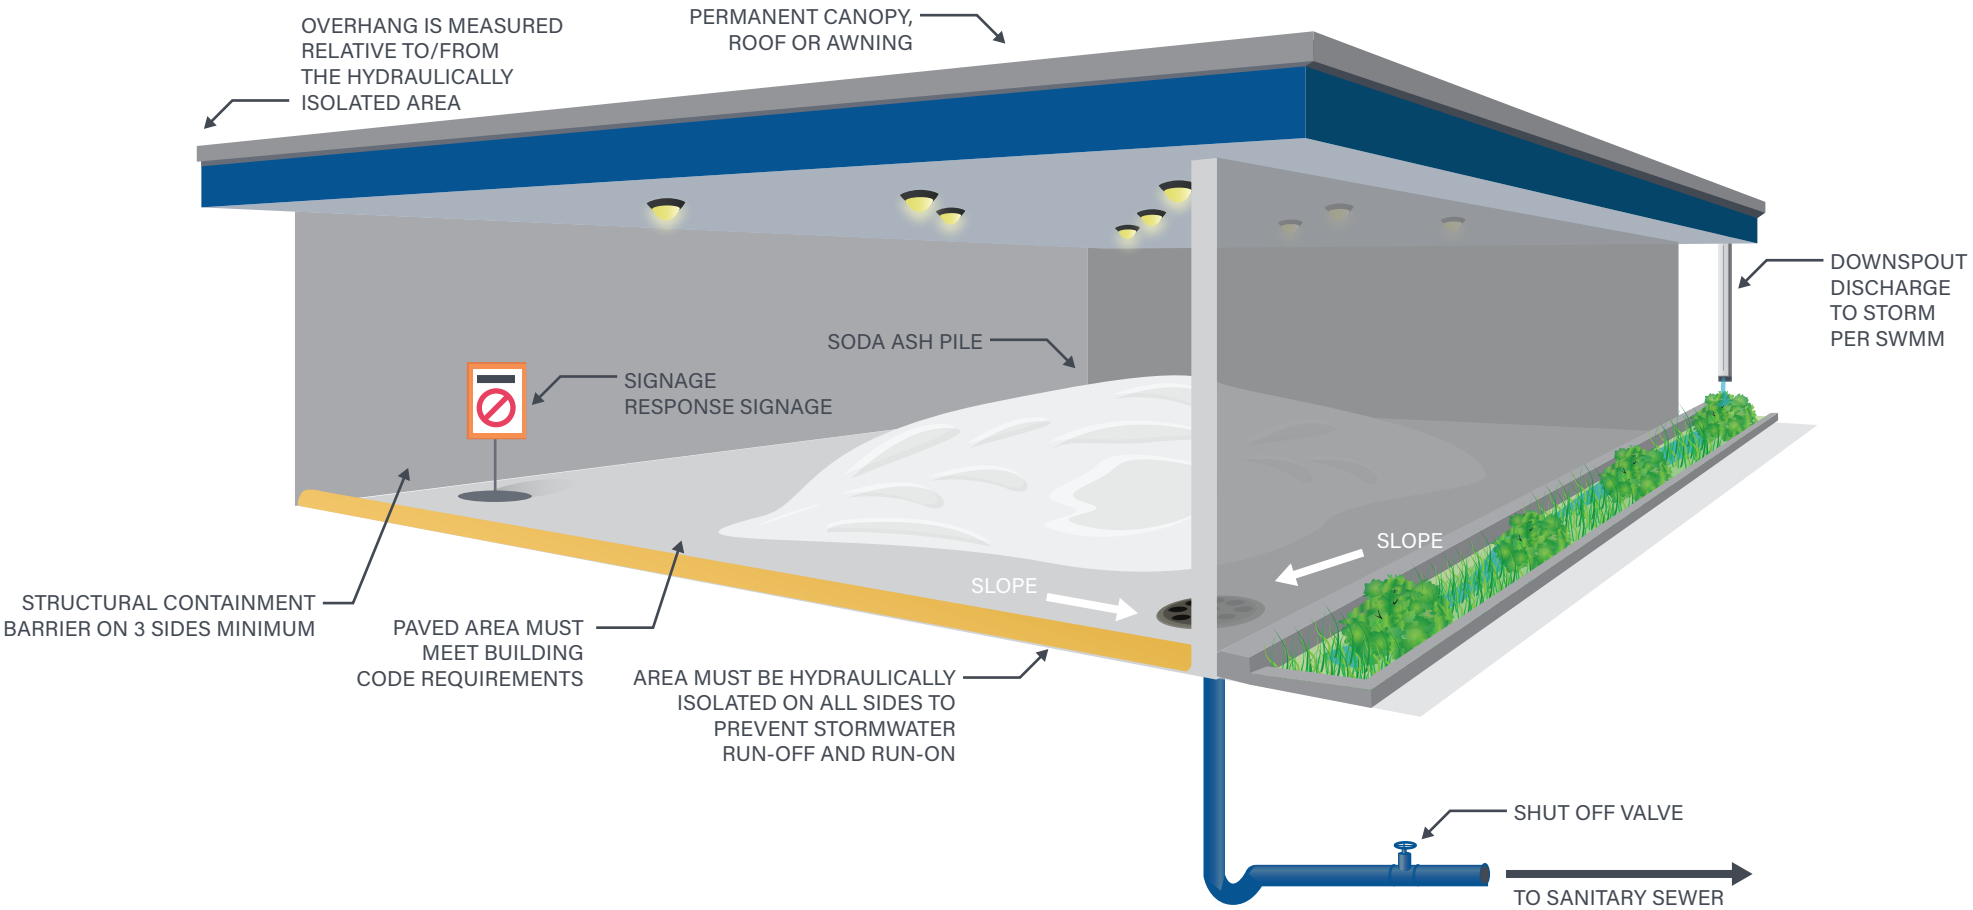

FIGURE IS FOR REFERENCE ONLY.

Figure 8-1. Soil, Stormwater and Groundwater Management on Land with Suspected or Known Contamination or Adjacent to Contaminated Sites

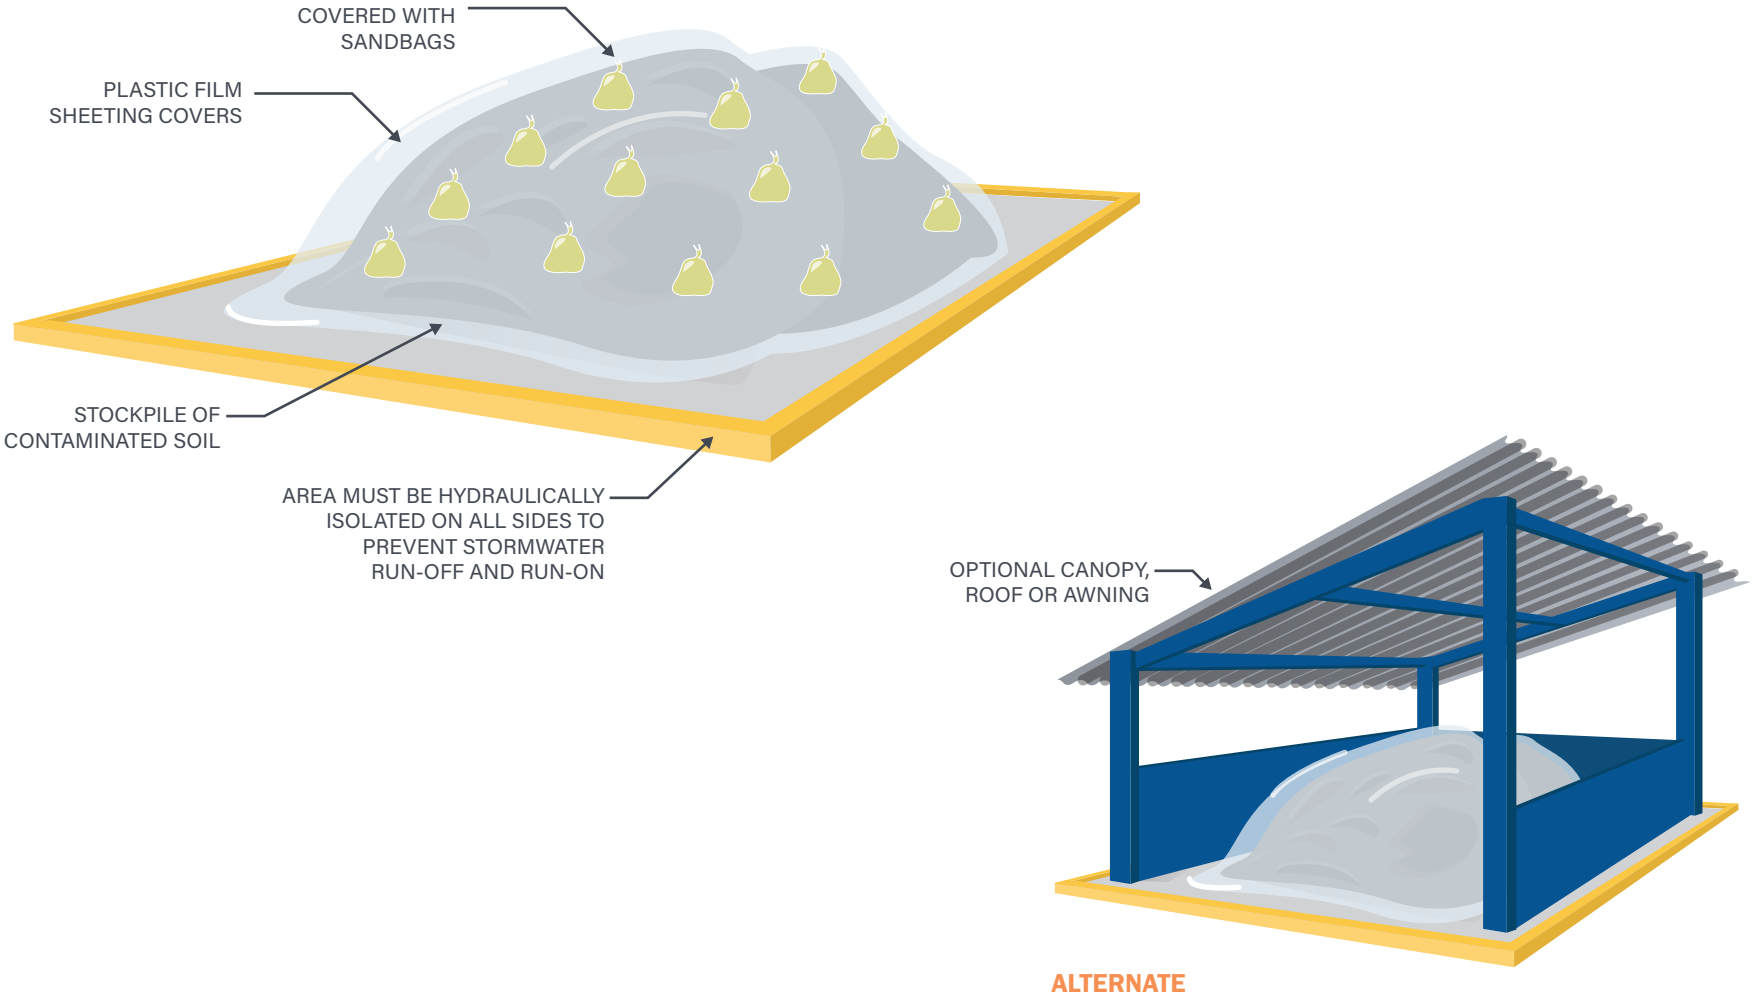

FIGURE IS FOR REFERENCE ONLY.

Figure 7-2. Spill Signage Example

IN THE EVENT OF A SPILL

1. Close the shut off valve located at _____

(your location, ie: NE comer of parking lot)

2. Call

- Supervisor
  503-XXX-XXXX
- City of Portland Bureau of Environmental Services
  Emergency Spill Response
  503-823-7180

USE SAFETY PRECAUTIONS

- Wear protective gear
- Keep vehicles and people out of spill
- Contain the spill
  1. Seal off drains
  2. Berm to contain the spill
  3. Clean up with absorbent materials
  4. Dispose of cleanup materials properly

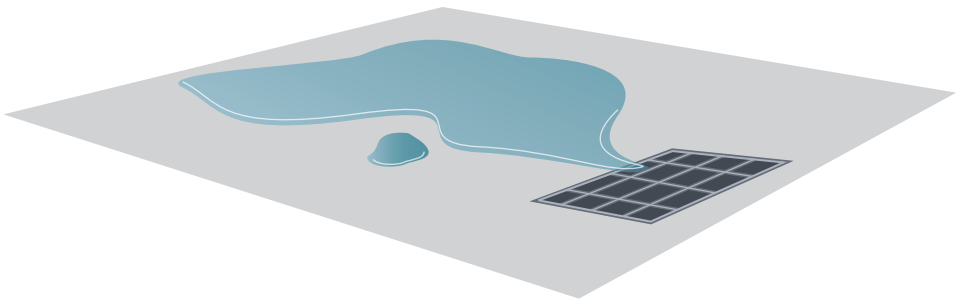

Oregon Emergency Response System must be contacted
@ 1-800-452-0311 for hazardous material or oil spills of reportable quantity