
LENTS PARK NATURE PATCH

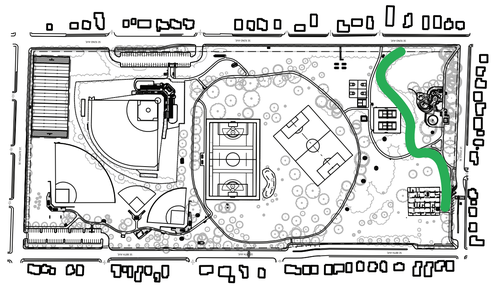

NATURE PATCH LOCATION

0' 30' 60' 90'

SCALE: 1" = 30'

NOTE:
SCALE INDICATED ON DRAWING IS CORRECT IF DRAWING BORDER IS 22" X 34".

PLANTING AREAS (.7 ACRES)

- UNDERSTORY SHADE
- MIDSTORY SUN
- FOREST GARDEN
- HEDGEROW

FEATURES

- LOG
- STEPPING STONES
- BOULDERS
- SPLIT-RAIL FENCE

DESIGN & CONSTRUCTION NOTES

- **MINOR ADJUSTMENTS TO LAYOUT TO BE MADE DURING CONSTRUCTION**
- **Existing** - Elements noted with an "x"
- **Construction** - All elements built in-house by PP&R staff
- **Grading** - No significant grade changes, graveled Nature Spot on currently level surface
- **Erosion Control** - Off-site erosion not a concern, use wattles or fencing around paths and assets
- **Surfaces** - Gravel surfaces composed of 3" compacted 1/4 minus gravel, no fabric
- **Transitions** - 3' at-grade stone threshold to transition between the paved path and gravel surfaces
- **Irrigation** - Plan to be designed by PP&R Irrigation staff, as-built documentation to follow
- **Stability** - Logs and boulders to be sufficiently embedded within the ground to prevent movement
- **Edges** - Sharp or hazardous edges on boulders, logs, etc. to be ground smooth
- **Bench** - PP&R standard bench: Natural Structures #03-153, embed mount, Alaska Yellow Cedar

PORTLAND PARKS & RECREATION
Healthy Parks, Healthy Portland

CITY OF PORTLAND, OREGON 1851

Ecologically Sustainable Landscapes Program
portlandoregon.gov/parks/eco

Portland Parks and Recreation
Nick Fish, Commissioner - Adena Long, Director

LENTS PARK NATURE PATCH - SITE PLAN

Landscape Layout
4707 SE 92ND AVENUE, PORTLAND, OR 97266

PROJECT MANAGER: ERIC ROSEWALL
DRAWN BY: ERIC ROSEWALL
DATE: 9.25.19
SCALE: 1" = 30'

REVISIONS

DATE	DESCRIPTION	BY

N

S2
of 3

FINAL CONSTRUCTION DOCUMENTS

LENTS PARK NATURE PATCH PLANT LIST

total project planting area	approximately 3/4 acre						container size				
botanical name	common name	spacing	count per 100sqft	precent of plot	count per 100sqft mixed	Total plant count	4"	1gal	3gal	5gal	B&B
Understory Shade Mix											
total planting area	13,000			100%	4.43	2,055					
Acer circinatum	Vine Maple	15'	1	5%	0.1	7					7
Blechnum spicant	Deer Fern	36"	13	10%	1.3	169	75	100			
Dicentra formosa ssp. Oregana	Oregon Bleeding Heart	24"	29	5%	1.5	189	200				
Epimedium grandiflorum 'Pink Champagne'	Epimedium Pink Champagne	36"	13	4%	0.5	68		60			
Epimedium grandiflorum 'Rose Queen'	Epimedium Rose Queen	36"	13	4%	0.5	68		60			
Gaultheria shallon	Salal	36"	13	10%	1.3	169	75	80			
Helleborus niger 'Joseph Lemper'	Lenten Rose	36"	13	3%	0.4	51		50			
Helleborus x glandorfensis 'Ice n Roses' - Lavender	Lenten Rose	36"	13	3%	0.4	51		50			
Helleborus x glandorfensis 'Ice n Roses' - Purple	Lenten Rose	36"	13	3%	0.4	51		50			
Iris tenax	Oregon Iris	24"	29	5%	1.4	187	75	75			
Mahonia nervosa	Dwarf Oregon Grape	36"	13	8%	1.0	127	75	60			
Maianthemum stellatum	False Solomon Seal	36"	13	8%	1.0	127	75	60			
Oxalis Oregana	Oregon Oxalis	24"	29	5%	1.5	189	200				
Polystichum munitum	Sword Fern	36"	13	10%	1.3	169	75	100			
Tellima grandiflora	Frindge Cup	24"	29	10%	2.90	377	350				
Vaccinium parviflorum	Red Huckleberry	48"	6	8%	0.45	59	60				
Mistory Sun Mix											
total planting area	16,000			100%	13.42	2147					
Achillea millefolium	Yarrow	36"	13	2%	0.3	42	100				
Aquilegia formosa	Western Columbine	36"	13	2%	0.3	42	100				
Arctostaphylos uva-ursi	Kinnikinnick	36"	13	3%	0.4	62	200				
Asclepias fascicularis	Narrow Leaf Milkweed	36"	13	2%	0.3	42	50				
Calluna vulgaris	Heather	36"	13	3%	0.4	62		80			
Camassia quamash	Common Camas	36"	13	2%	0.3	42	100				
Danthonia californica	California Oatgrass	36"	13	3%	0.4	62		50			
Elymus glaucus	Blue Wild Rye	36"	13	3%	0.4	62		50			
Erigeron glaucus	Seaside Daisy	36"	13	5%	0.7	104	150				
Eriophyllum lanatum	Oregon Sunshine	36"	13	3%	0.4	62	150				
Festuca romeri	Roemer's Fescue	36"	13	4%	0.5	83		50			
Gaillardia aristata	Blanketflower	36"	13	5%	0.7	104		100			
Gaultheria shallon	Salal	36"	13	5%	0.7	104		100			
Helianthus bolanderi	Bolander's Sunflower	36"	13	5%	0.7	104		100			
Hemerocallis fulva	Daylilly	36"	13	3%	0.4	62		50			
Koeleria macrantha	Junegrass	36"	13	4%	0.5	83		50			
Mahonia repens	Creeping Oregon Grape	36"	20	6%	1.2	192		250			
Penstemon richardsonii	Richard’s Penstemon (can sub serrulatus)	36"	13	2%	0.3	42	50				
Phacelia heterophylla	Varilea Phacelia	36"	13	5%	0.7	104	100				
Phacelia tanacetifolia	Lacy Phacelia	36"	13	5%	0.7	104	100				
Potentilla gracilis	Slender Cinquefoil	36"	13	5%	0.7	104		100			
Prunella vulgaris	Common Selfheal	36"	13	5%	0.7	104	100				
Spiraea betulifolia var. lucida	Birch Leaved Spirea	36"	13	5%	0.7	104		100			
Symphoricarpus albus	Snowberry	36"	13	5%	0.7	104	100				
Symphyotrichum subspicatum	Douglas Aster	36"	13	5%	0.7	104	100				
Wyethia angustifolia	Narrowleaf Mule's Ears	36"	13	3%	0.4	62	75				
Midstory Sun Mix - Accent Plants											
total planting area	included in above					82					
Acer circinatum	Vine Maple					5					5
Arctostaphylos patula	Greenleaf Manzanita					6		6			
Ceanothus thyrsiflorus ‘Oregon Mist’	Ceanothus ‘Oregon Mist’					3			3		
Holodiscus discolor	Ocean Spray					1			1		
Mahonia aquifolium	Tall Oregon Grape					20			20		
Philadelphus lewisii	Mock Orange					1			1		
Physocarpus capitatus	Ninebark					1			1		
Ribes aureum	Golden Currant					1			1		
Ribes sanguineum	Red Flowering Currant					3				3	
Rubus parviflorus	Thimbleberry					20		20			
Sambucus cerulea	Blue Elderberry					1			1		
Vaccinium ovatum	Evergreen Huckleberry					25				25	
Community Garden - Forest Garden Mix											
total planting area	1,500			100%	13.95	210					
Acer circinatum	Vine Maple	15'	1	5%		1					1
Blechnum spicant	Deer Fern	36"	13	15%	2.0	29		30			
Dicentra formosa ssp. Oregana	Oregon Bleeding Heart	24"	29	10%	2.9	44	100				
Epimedium grandiflorum 'Pink Champagne'	Epimedium Pink Champagne	36"	13	10%	1.3	20		20			
Gaultheria shallon	Salal	36"	13	30%	3.9	59	25	40			
Helleborus x glandorfensis 'Ice n Roses' - Purple	Lenten Rose	36"	13	10%	1.3	20		20			
Polystichum munitum	Sword Fern	36"	13	20%	2.6	39	50				
Community Garden - Hedgerow Mix											
total planting area	500					30					
Ceanothus 'Frosty Blue’	Ceanothus ‘Frosty Blue’					3			3		
Mahonia aquifolium	Tall Oregon Grape					10			10		
Ribes aureum	Golden Currant					3			3		
Ribes sanguineum	Red Flowering Currant					5				5	
Vaccinium ovatum	Evergreen Huckleberry					9				5	
Trees						21					
Arbutus menziesii	Pacific Madrone					3			3		
Cornus 'Eddies White Wonder'	Eddie's White Wonder Dogwood					6					6
Metasequoia glyptostroboides	Dawn Redwood					3					3
Pinus contorta ssp. murrayana	Sierra Lodgepole Pine					2					2
Pinus ponderosa	Ponderosa Pine					4					4
Quercus garryana	Oregon White Oak					3					3
TOTALS							4"	1gal	3gal	5gal	B&B
					total	4,987	2,910	1,961	47	38	31

PLANTING AREAS

- UNDERSTORY SHADE
- MIDSTORY SUN
- FOREST GARDEN
- HEDGEROW

PLANTING INSTRUCTIONS

PLANT LAYOUT TO BE DETERMINED ON-SITE BY PP&R HORTICULTURE STAFF. ARRANGEMENT TO FOLLOW AN ORGANIZED-RANDAM LAYOUT TO ACHIEVE A NATURAL AESTHETIC.

PLANTS TO BE INSTALLED BY SOME PP&R STAFF AND MANY VOLUNTEERS.


REFER TO PLANT SPACING DIAGRAMS BELOW.

PLANT SPACING


PLANT SIZE




MIDSTORY SUN MIX

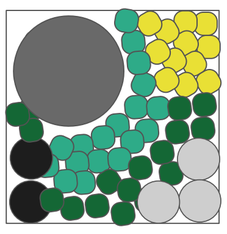


UNDERSTORY SHADE MIX

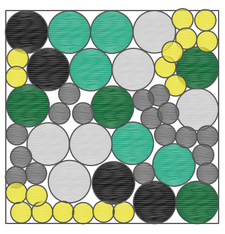

FOREST GARDEN MIX

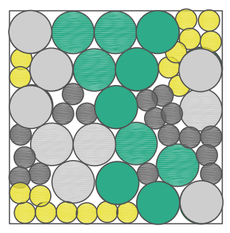

HEDGEROW MIX

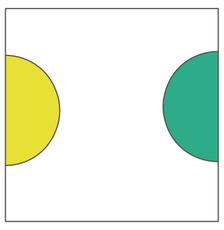

In partnership with

XERCES SOCIETY for Invertebrate Conservation

Plants for the Lents Park Nature Patch generously supported by a collaboration with the Xerces Society. Thank you to our partners in urban habitat creation!

S3 of 3

REVISIONS

DATE	DESCRIPTION	BY

Portland Parks and Recreation
Nick Fish, Commissioner - Adena Long, Director

LENTS PARK NATURE PATCH - PLANT LIST

Plant Selection, Quantities, Sizes, Installation Instructions

4707 SE 92ND AVENUE, PORTLAND, OR 97266

PROJECT MANAGER: ERIC ROSEWALL

DATE: 9.25.19

DRAWN BY: ERIC ROSEWALL

Ecologically Sustainable Landscapes Program
portlandoregon.gov/parks/eco

PORTLAND PARKS & RECREATION
Healthy Parks, Healthy Portland

FINAL CONSTRUCTION DOCUMENTS