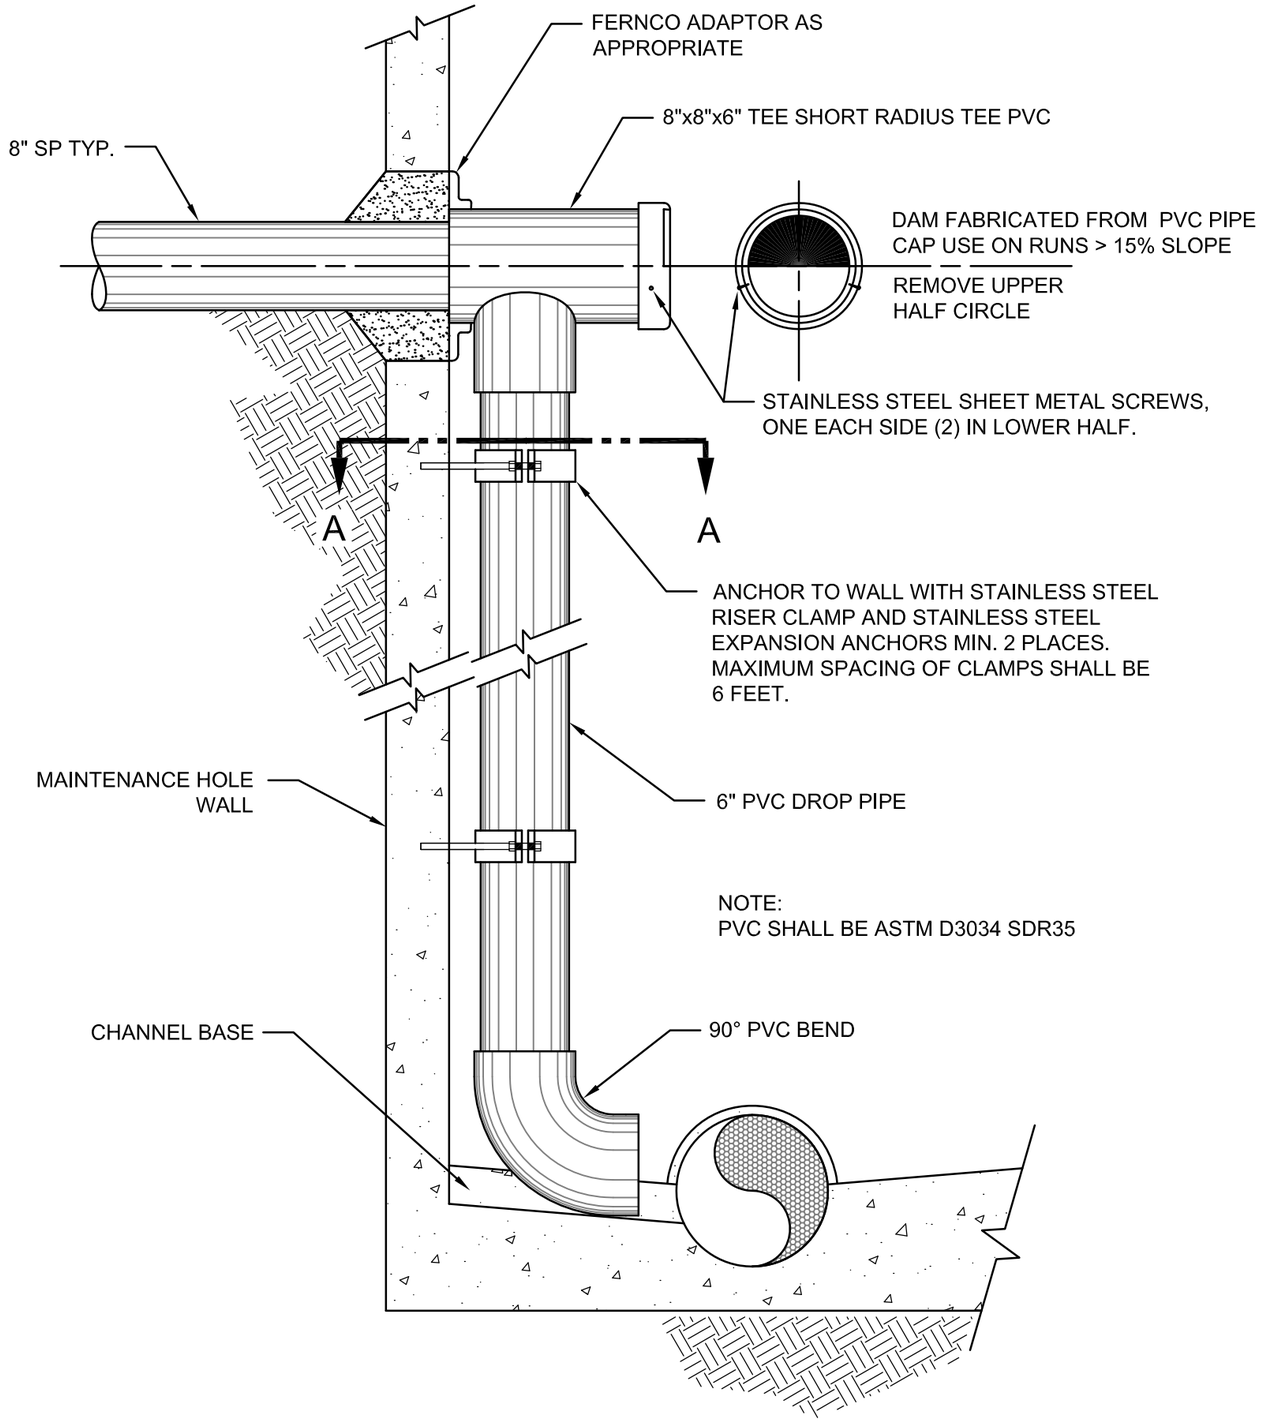

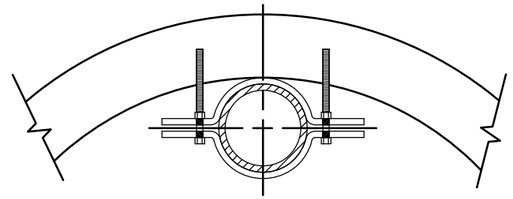

SECTION A-A
CLAMP DETAIL

P-252_PIPED_INSIDE_DROP_MH.DWG 8/20/20 2:35 PM RICKS

The selection and use of this Standard Detail, while designed in accordance with generally accepted engineering principles and practices, is the sole responsibility of the user.

Bureau of Environmental Services
CITY OF PORTLAND, OREGON
William Ryan Digitally signed by William Ryan Date: 2020.09.01 14:39:18 -07'00'
Chief Engineer

Standard Detail Title

Piped Inside Drop Connection with Tee

Note:
All material and workmanship shall be in accordance with the City of Portland Standard Construction Specifications.

Effective Date: 01-01-09	Standard Detail No.
Calc. Book No.: N/A	P-252
Baseline Report Date: N/A	