Docusign Envelope ID: E062C37E-EEB5-8604-806C-EB42217141E0

Plot Date: 4/30/2026 11:53:22 AM Filename: U:\ustation\DGN\CITY OF PORTLAND - STANDARD DRAWINGS\SECTION DIVISIONS\3-STREETS\MICROSTATION\STD DRAWING NO P-412\PLOT_SHT_P-412.dgn

SCALE: 3/8" = 1'-0"

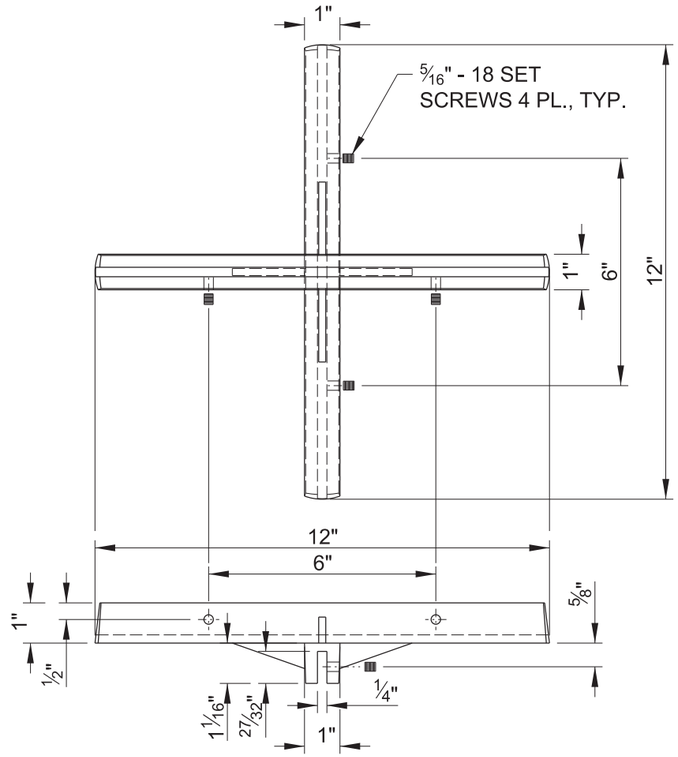


DOUBLE SNS CROSS-PIECE

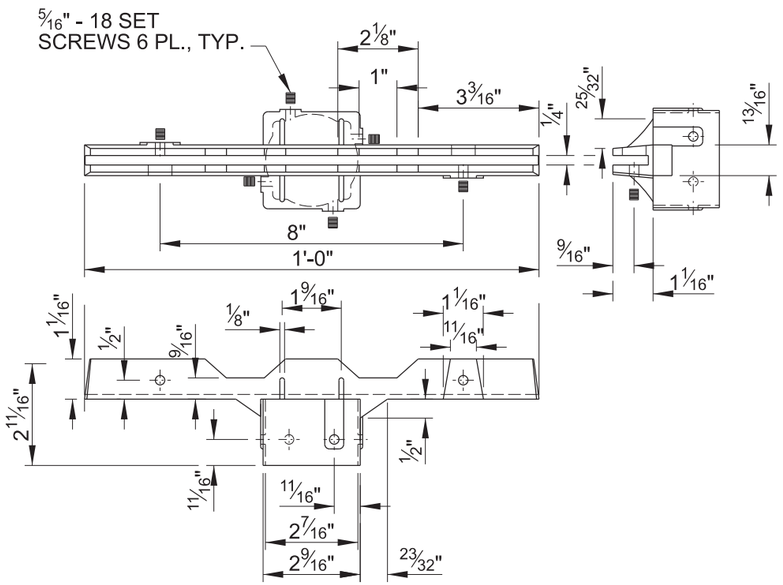


SINGLE SNS POST CAP

GENERAL NOTES:

1. BRACKET MATERIAL: CAST ALUMINUM ALLOY A380
2. SET SCREW MATERIAL : STAINLESS STEEL
3. DIMENSIONS SHOWN AFTER FINISH
4. APPLY 25-40 INCH-POUNDS OF PRESSURE TO SET SCREWS
5. FOR USE WITH 8" AND 12" HEIGHT STREET NAME SIGNS ONLY. 16" HEIGHT SIGNS CAN NOT BE MOUNTED ON A PIPE POST WITH CROSS PIECE HARDWARE.

The selection and use of this Standard Drawing, while designed in accordance with generally accepted engineering principles and practices, is the sole responsibility of the user.

PBOT **PORTLAND BUREAU OF TRANSPORTATION**

Wendy S. Peters Cawley
City Traffic Engineer

Standard Drawing Title

STREET NAME SIGN HARDWARE DETAILS FOR PIPE POST MOUNT

Note:
All material and workmanship shall be in accordance with the City of Portland Standard Construction Specifications.

| | |
|---|---|
| Effective Date: | 05-01-2026 |
| Calc. Book No.: | N/A |
| Std. Drg. Report Date: | 05-01-2026 |

Standard Drawing No.

P-412